



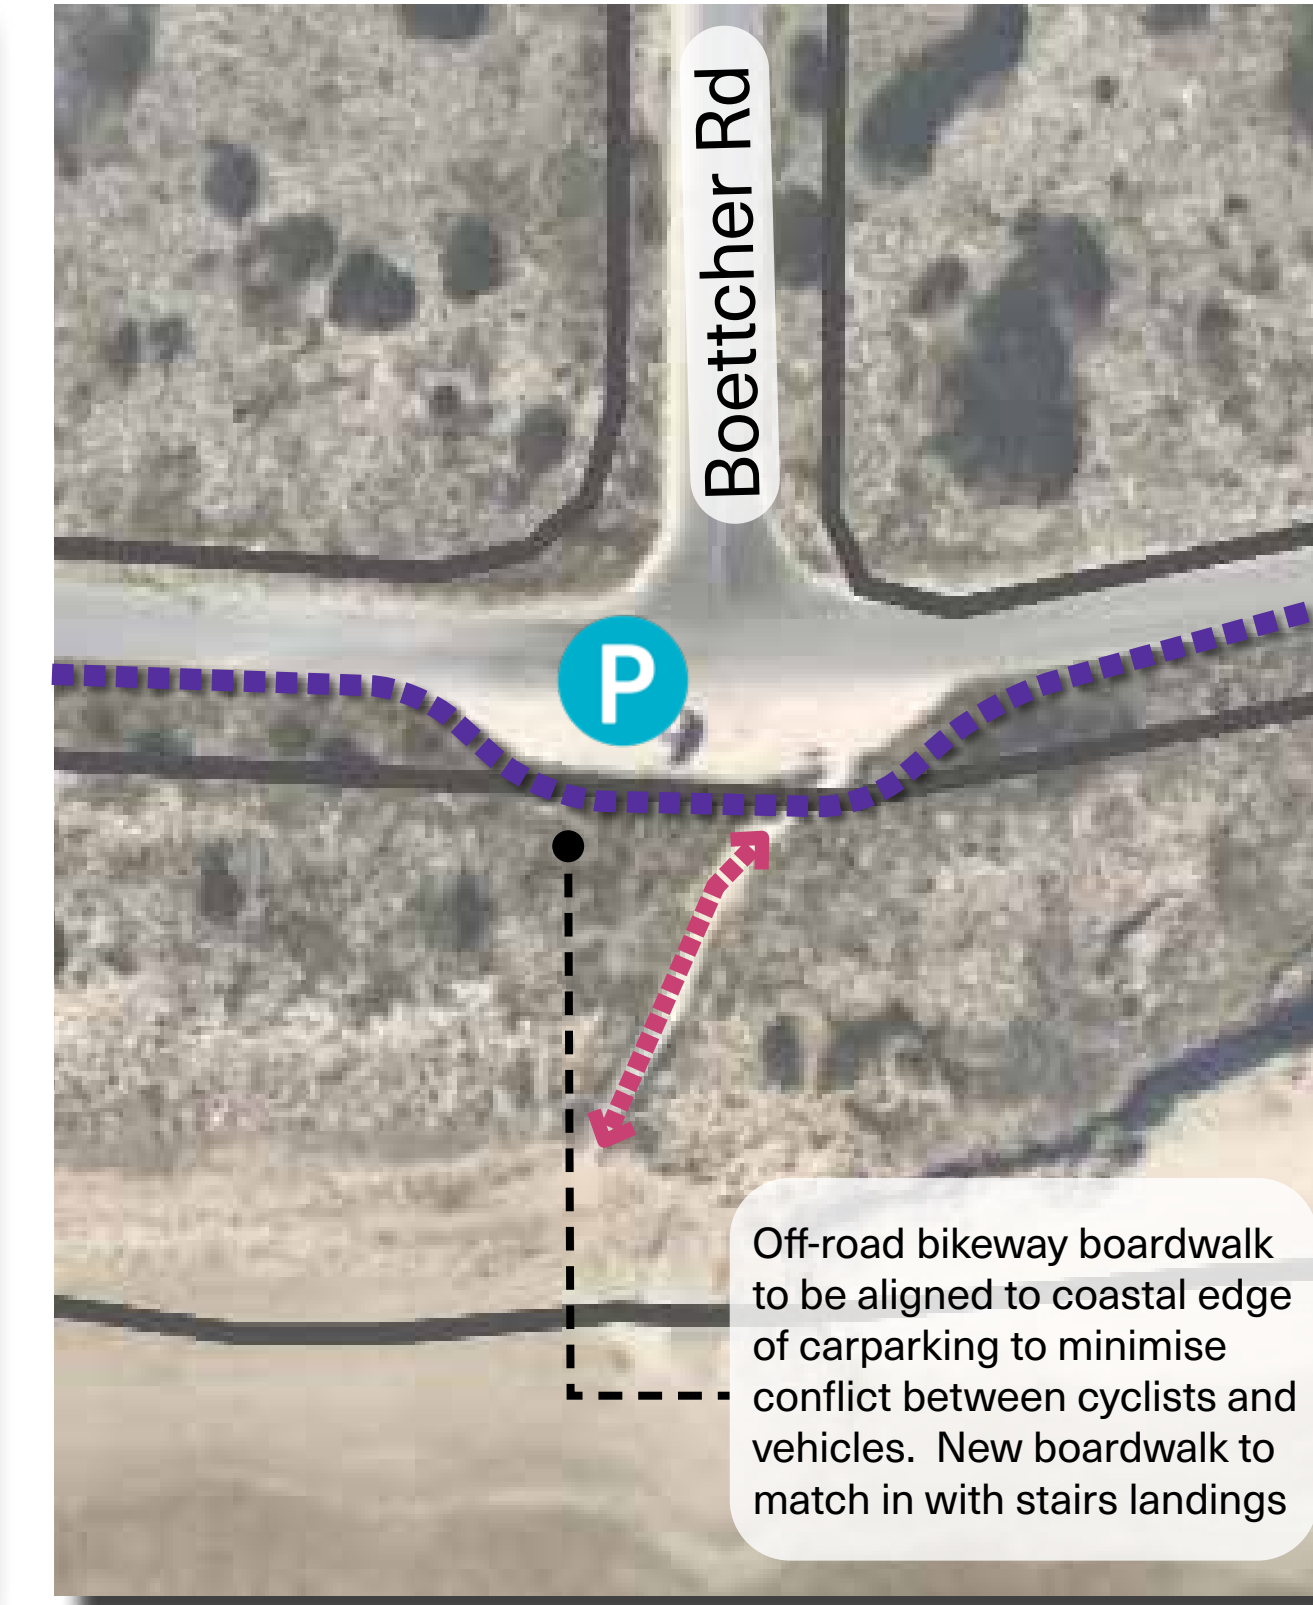

CP-06

Legend

- Bikeway option A
- Bikeway option B
- Bikeway option C
- Proposed off-road bikeway (Boardwalk)
- Proposed off-road bikeway
- Proposed / enhanced on-road bikeway
- Existing on-road bikeway route
- Existing off-road bikeway
- Improve intersection safety
- Rail corridor
- Existing path connection
- Perspective view
- Cafe
- Car Parking
- Public Toilet

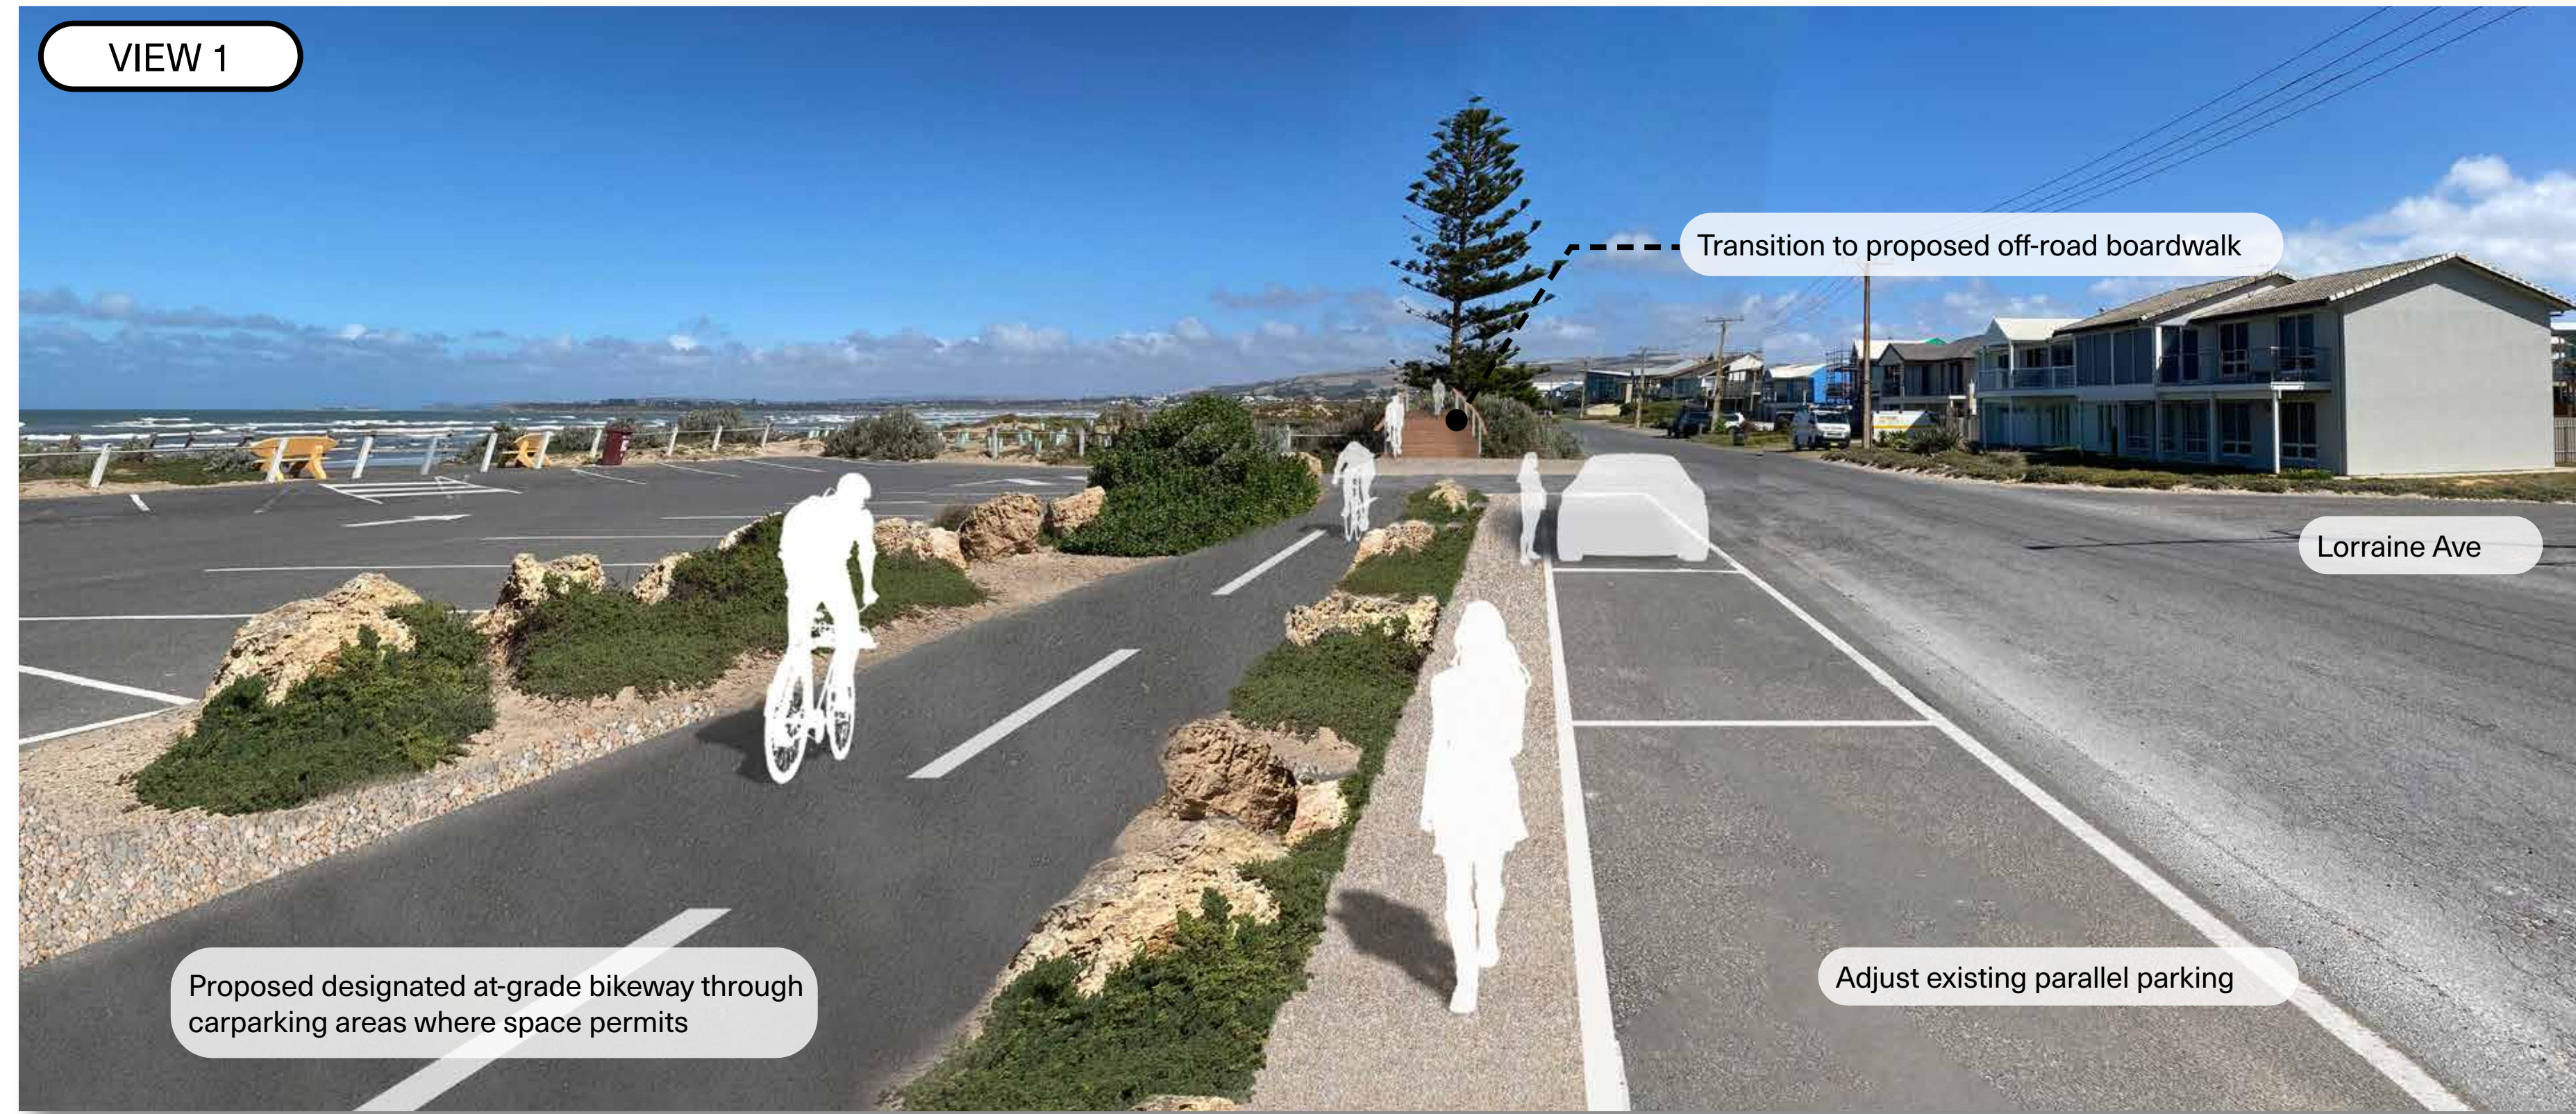