


Milang Tennis Courts

Concept Plan

Legend

-  Proposed tree plantings
-  Proposed lawn space
-  Proposed buffer plantings
-  Repaint existing court surface
- ①** Multicourt including basketball & netball rings, tennis & pickleball (with portable net).
- ②** Brick practice wall for tennis and soccer
- ③** Timber bench to existing concrete seating wall
- ④** Four-square
- ⑤** Hopscotch
- ⑥** Rock boulders to identify carparking bays
- ⑦** New path connections
- ⑧** Entry

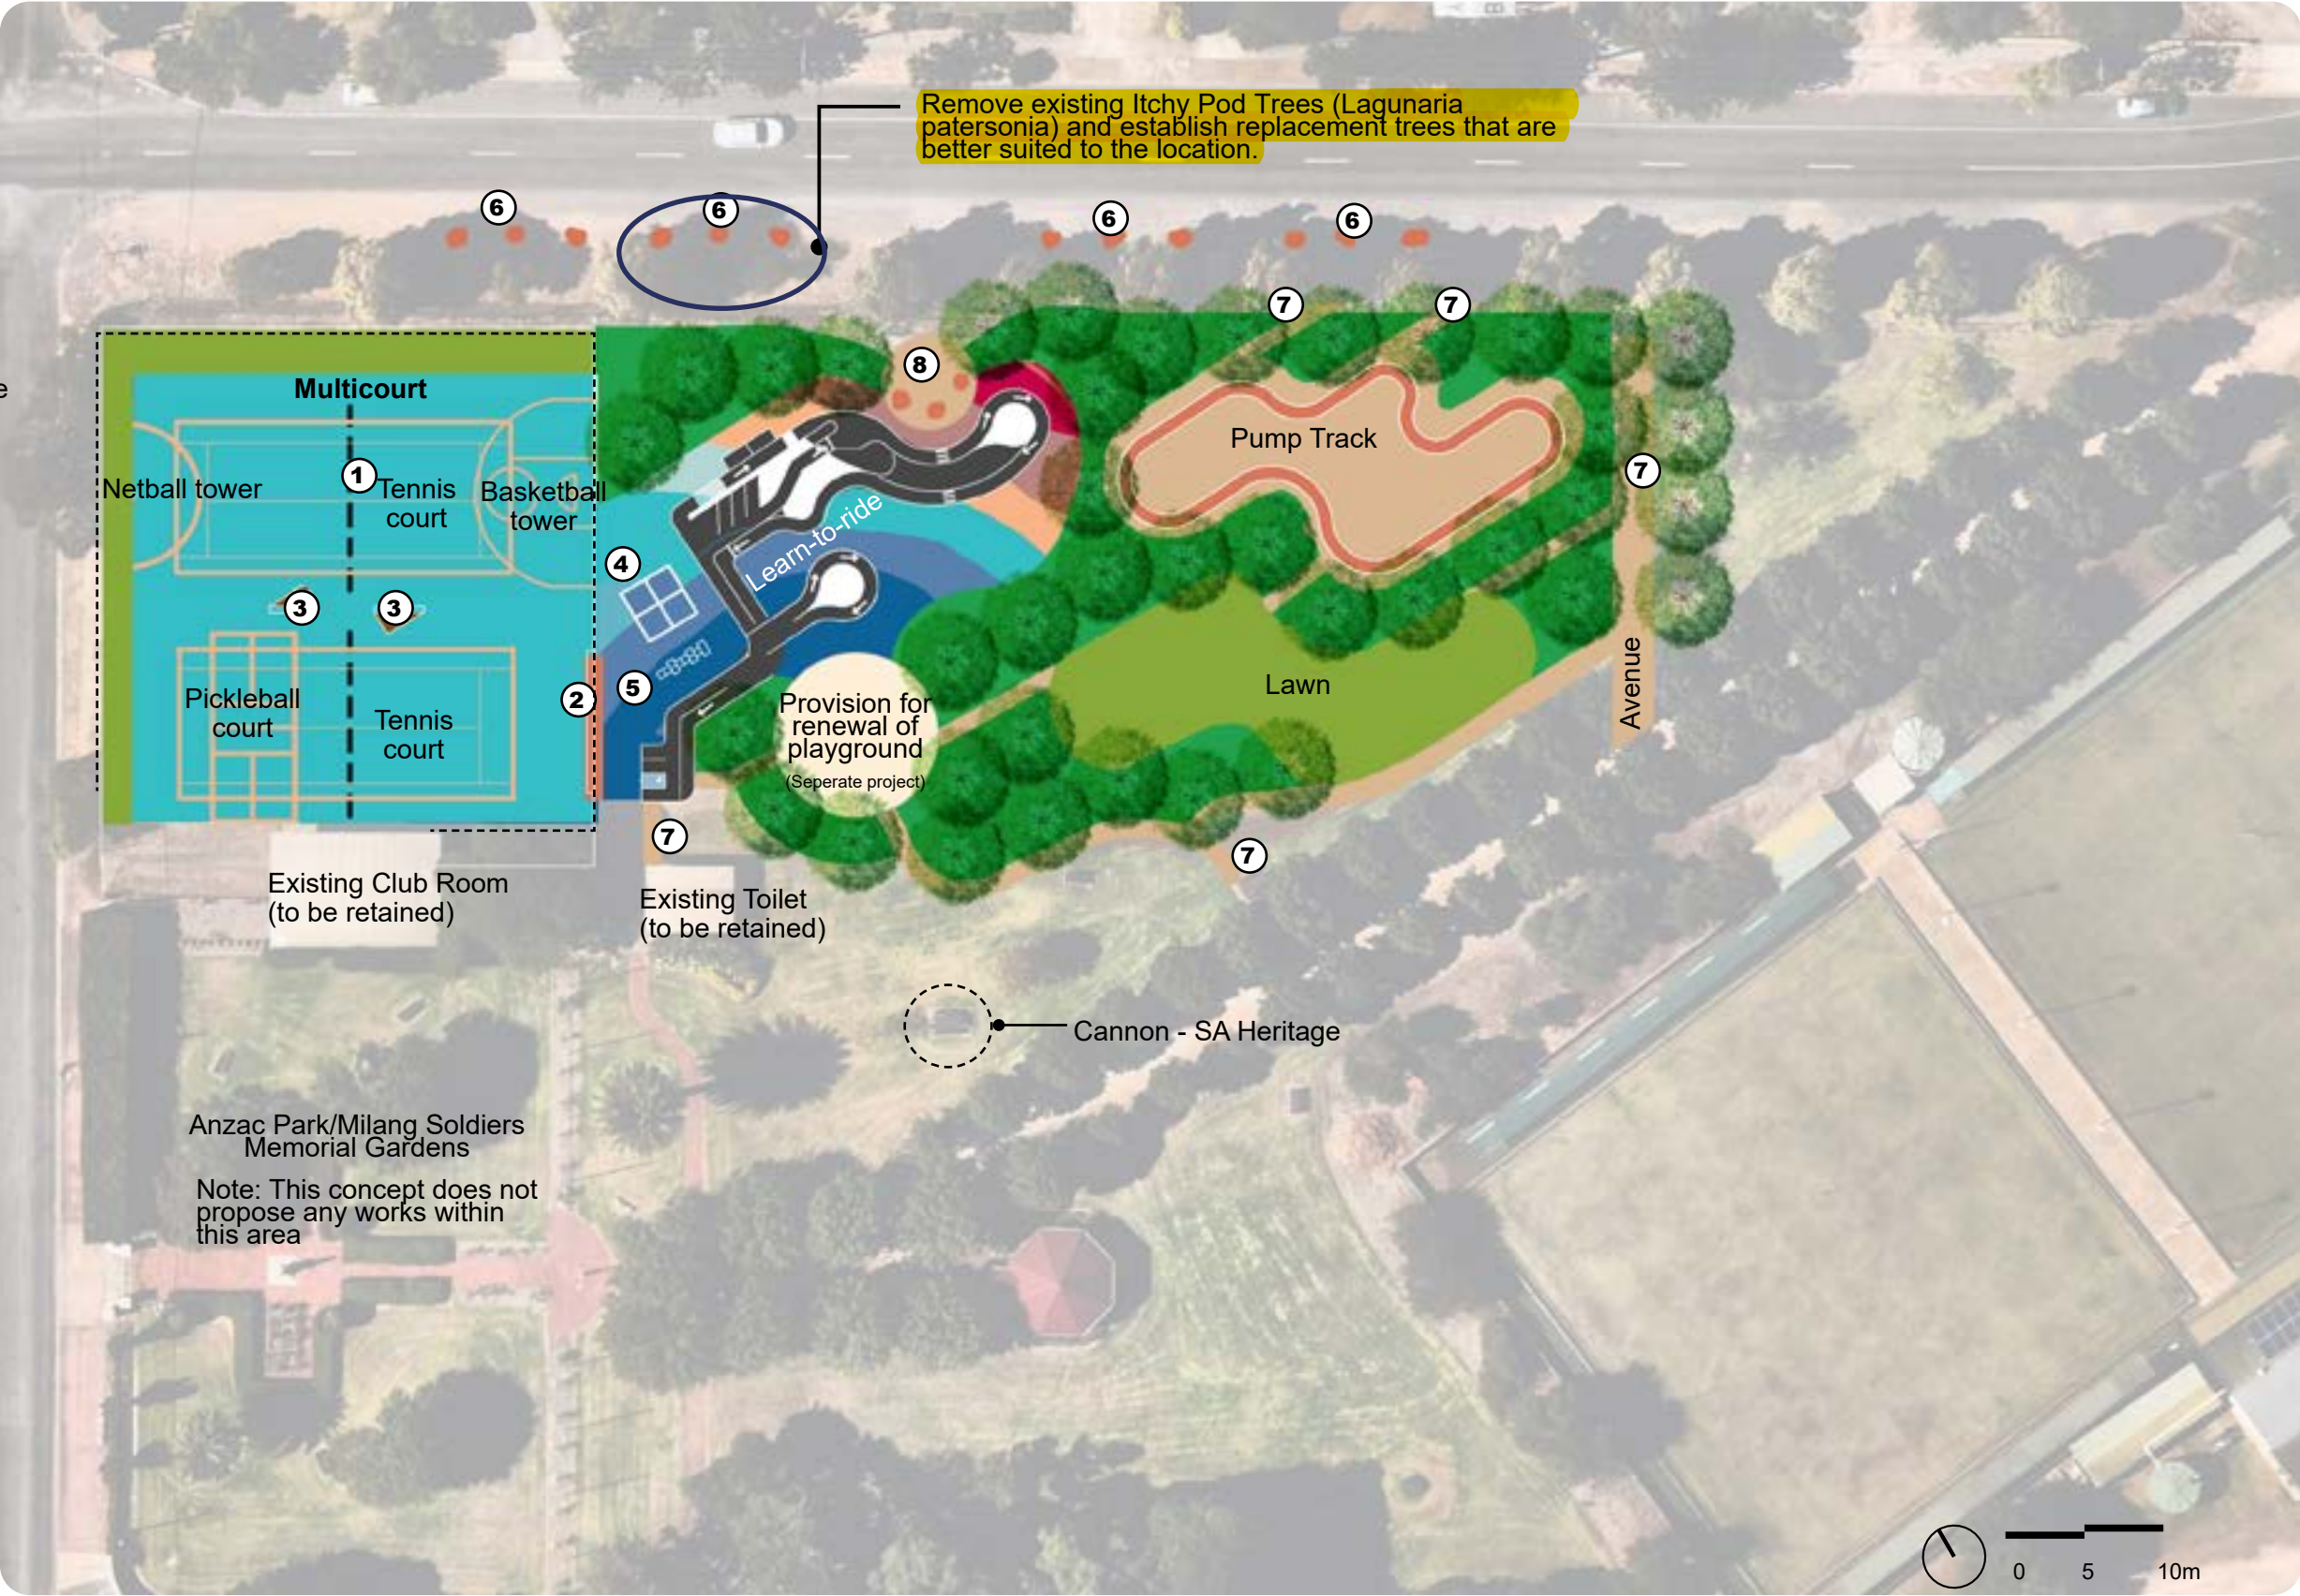

Milang Tennis Courts

Precedent Images



A learn-to-ride space to help young children navigate roads safely



Artwork on learn-to-ride surface.
(Potential for artwork to be developed in collaboration with the local Milang Art Group)



Enhance the existing Tennis Club Room with artwork.
(Artwork to be developed in collaboration with the local Milang Art Group.)



Pump track



Roadside parking with rock boulders to identify parking bays and provide safety measure or alternative bollards




Multi purposes sport courts to enable greater engagement and use

Milang Tennis Courts

Zoning and Staging

- Stage 1
- Stage 2
- Stage 3

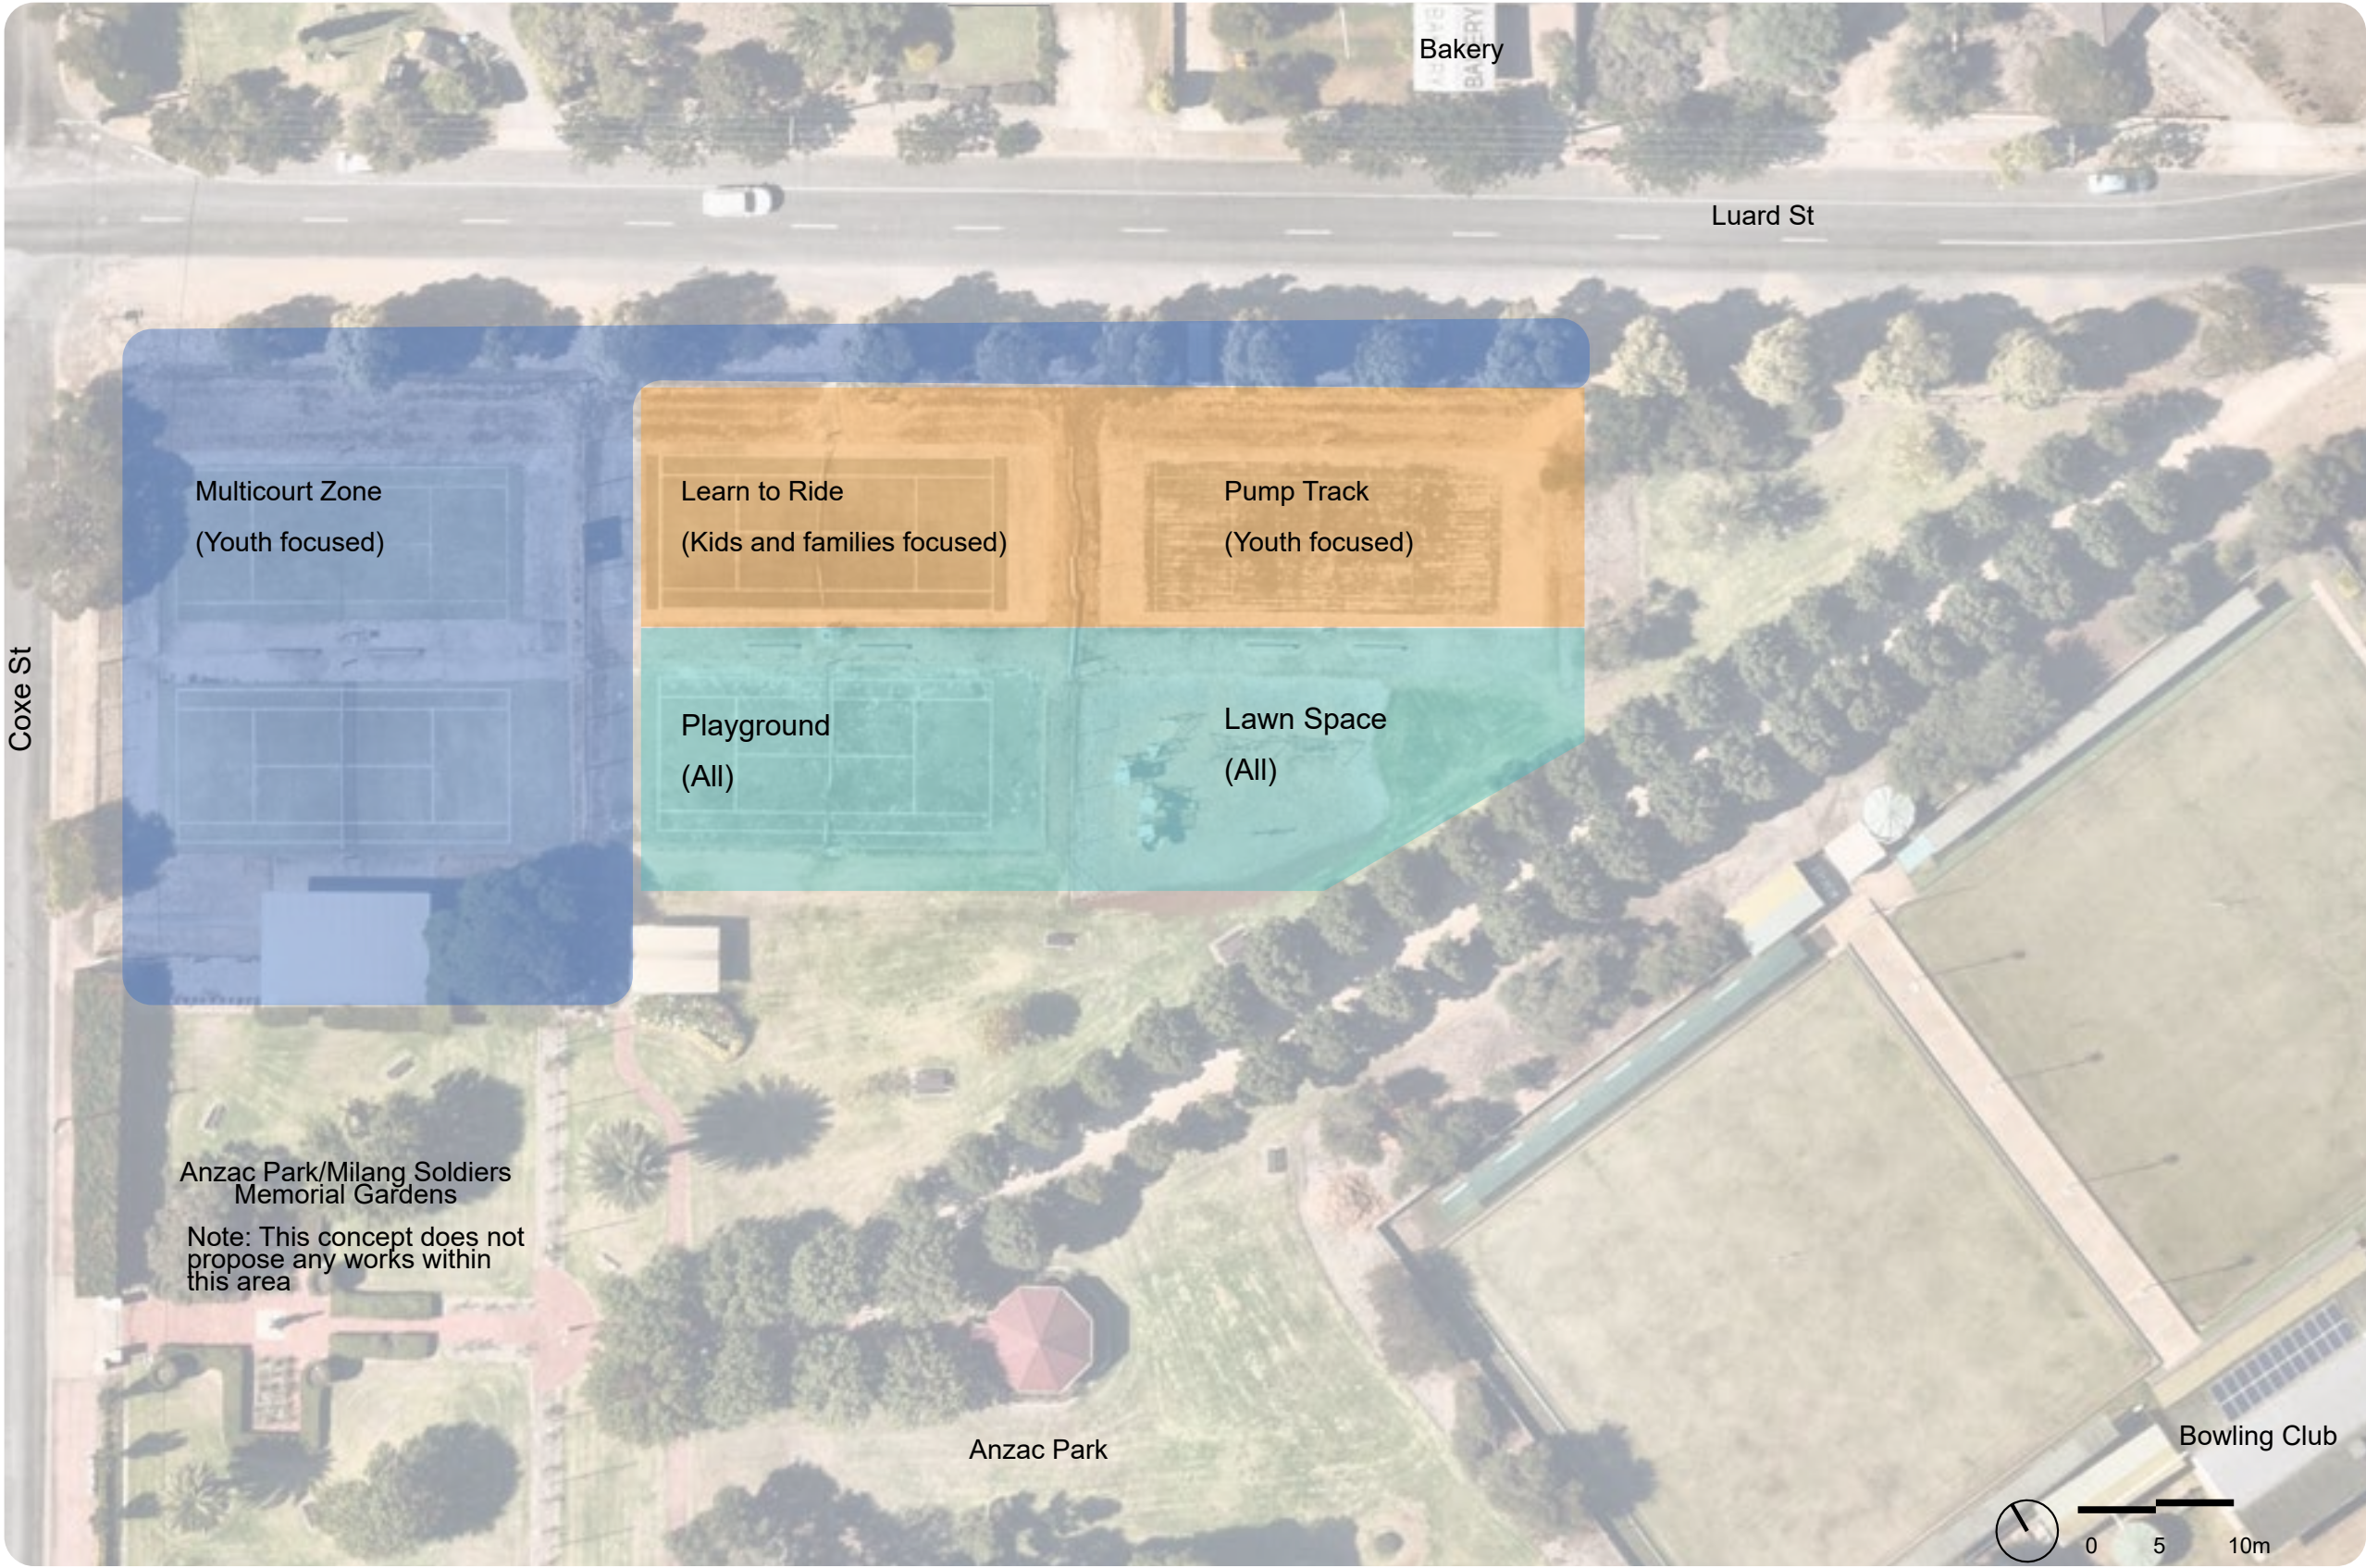

Milang Tennis Courts

Design Statement


Reimagining ageing infrastructure as a dynamic place for young people.
*- a precinct where **play**, **curiosity** and **imagination** come together to create a vibrant community destination.*



The colour theme on concept plan is inspired by the natural landscape in Milang.
Potential artwork to be developed in collaboration with the local Art Group

Milang Tennis Courts

Existing Site & Opportunities

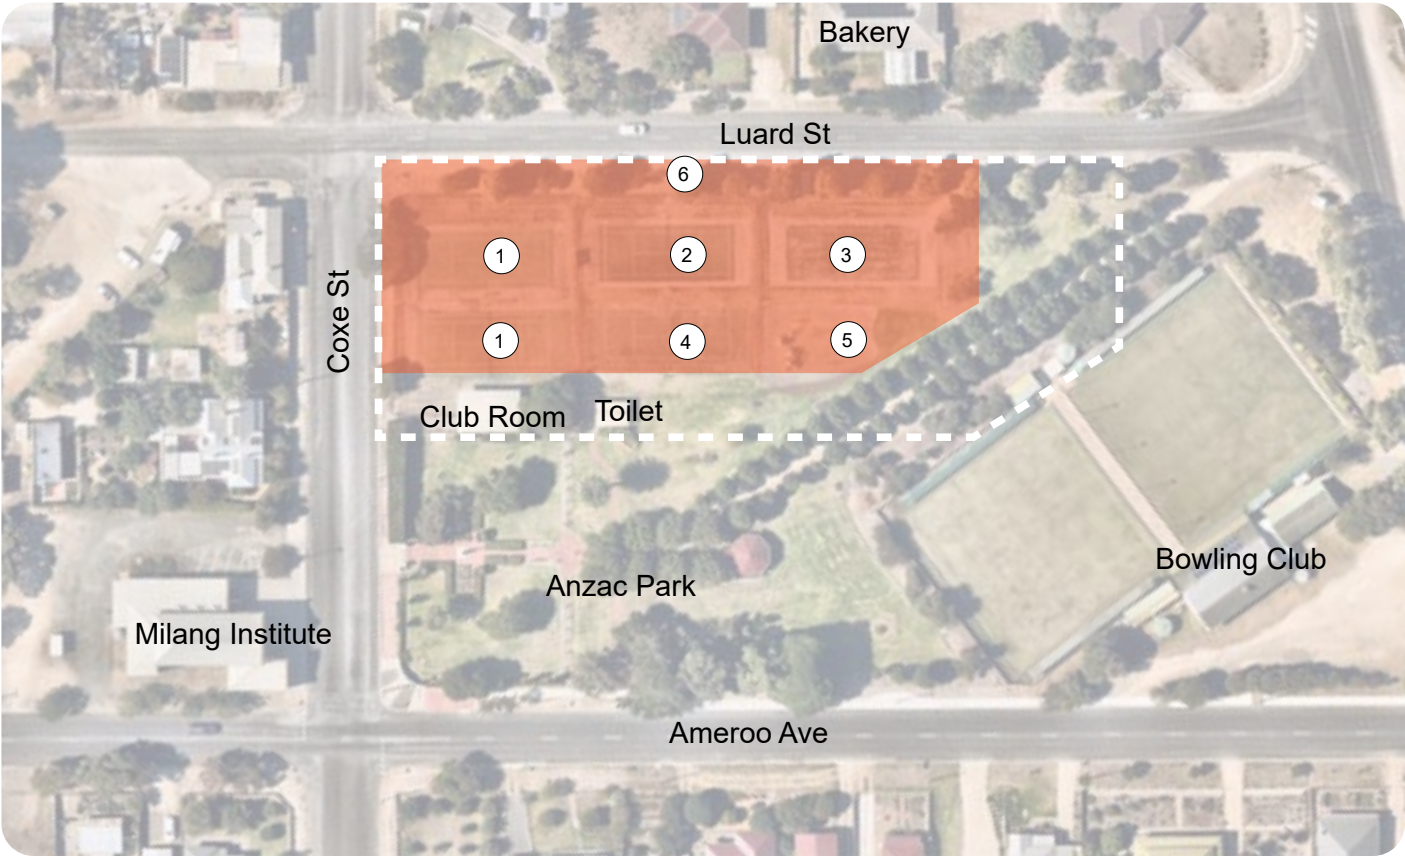

Not to scale



The two tennis courts located to the north-east of the clubroom are in fair condition, presenting an opportunity to upgrade the surface and convert them into multi-use courts.



Opportunity to reuse the aging infrastructure for Learn-to-ride, 4 square, and hopscotch



There is an opportunity to repurpose the aging infrastructure for a pump track.



Provisional location for future playground



Existing playground to be relocated (playground upgrade is not part of this scope)



Opportunity to formalise road side carparking