


Attachment 1 - Excerpt from DA25024296



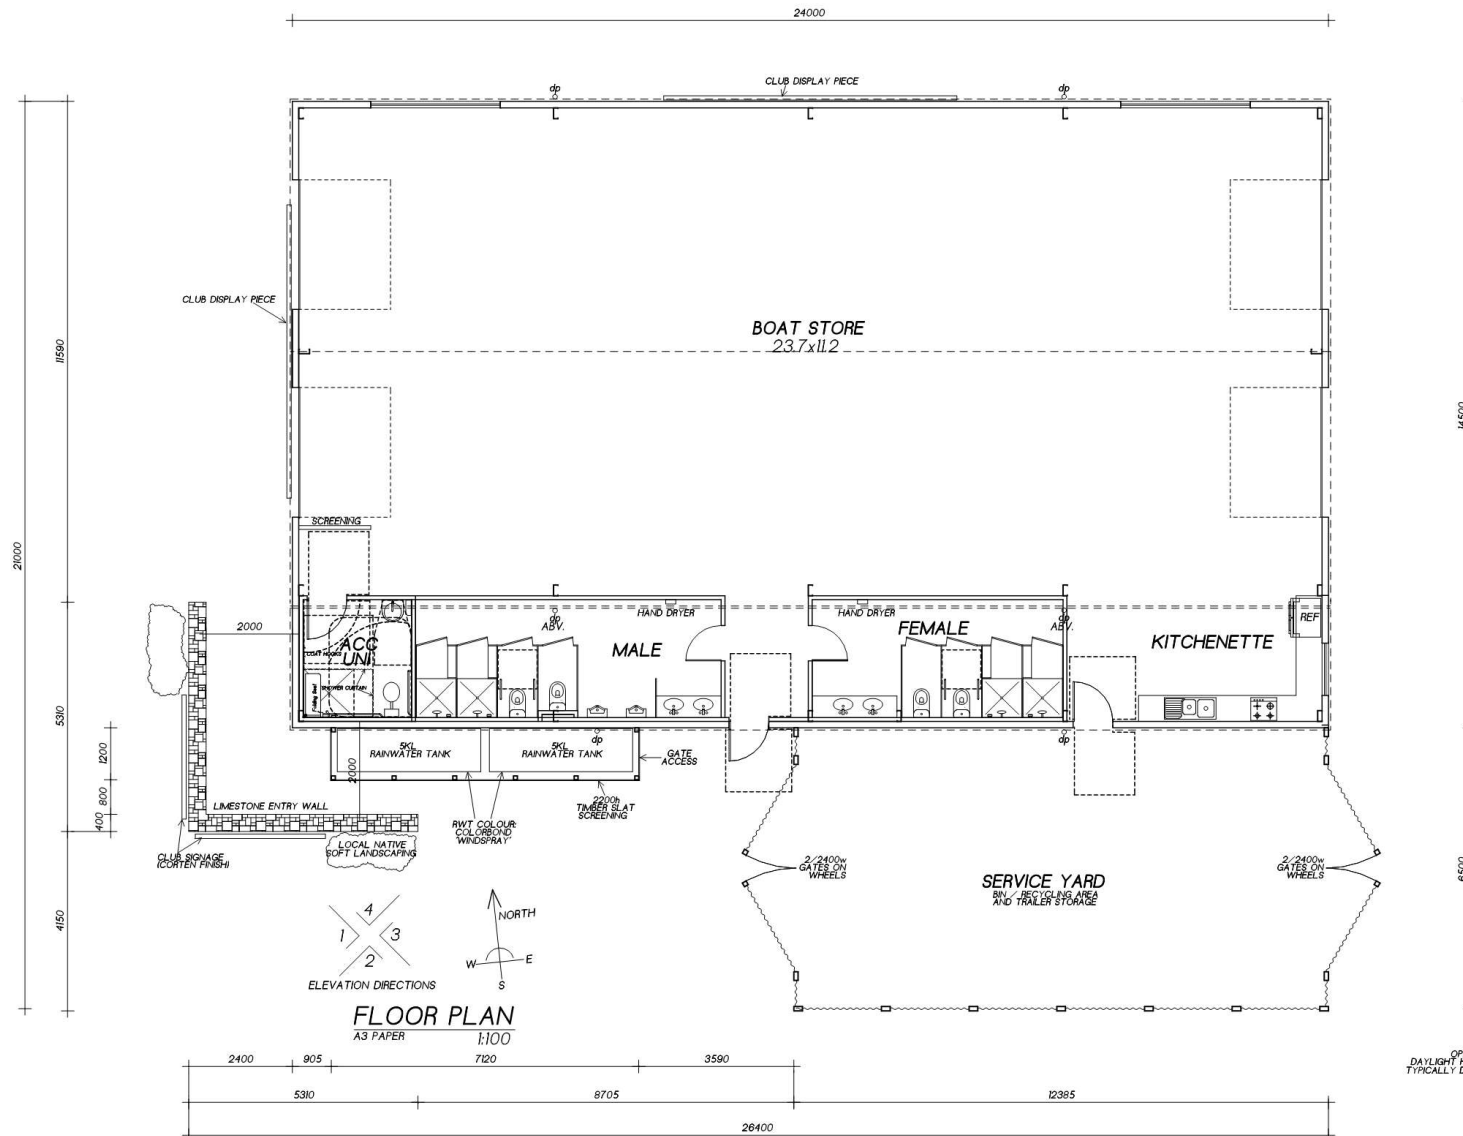


OPERATING HOURS
DAYLIGHT HOURS 7 DAYS A WEEK
TYPICALLY DAWN TO MID MORNING

NEW CLUB FACILITY
BARRAGE ROAD
GOOLWA SOUTH
GOOLWA ROWING CLUB
20th JANUARY 2026 PAGE 3 OF 10
© COPYRIGHT REMAINS THE PROPERTY OF PERSONALISED HOME DESIGNS





ENTRY PERSPECTIVE

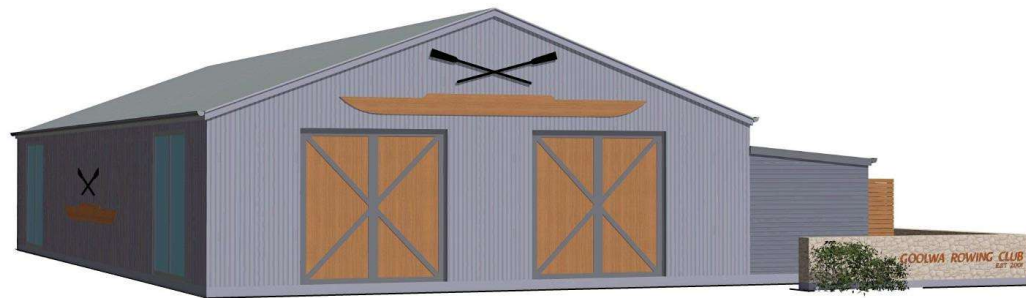


APPROACH PERSPECTIVE



ROOF PERSPECTIVE

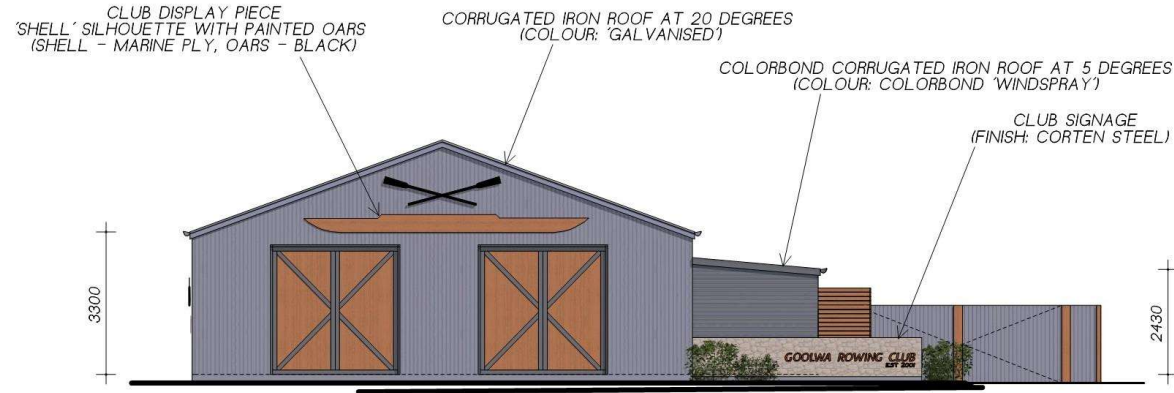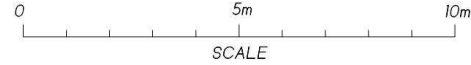

ELEVATION 1
A3 PAPER 1:100

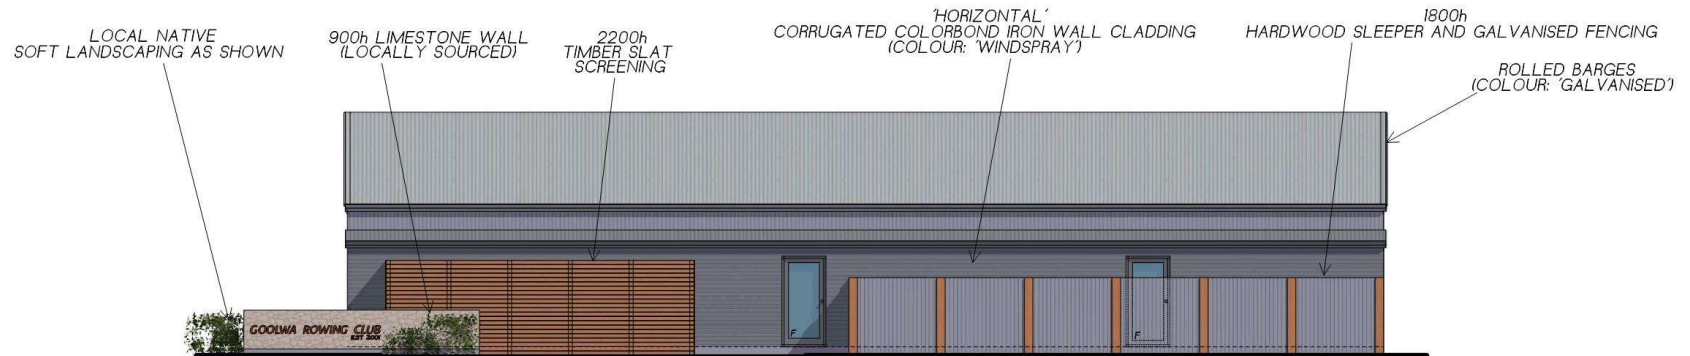

ELEVATION 2
A3 PAPER 1:100

F = FIXED GLAZING



'VERTICAL'
CORRUGATED IRON WALL CLADDING
(COLOUR: 'GALVANISED')

NEW CLUB FACILITY
BARRAGE ROAD
GOOLWA SOUTH
GOOLWA ROWING CLUB
20th JANUARY 2026 PAGE 6 OF 10
© COPYRIGHT REMAINS THE PROPERTY OF PERSONALISED HOME DESIGNS