




APPROX.
MGA ZONE 54

PRELIMINARY PLAN (PP)
ROAD CLOSING

ALLOTMENT 1 DEPOSITED PLAN 121453
IN THE AREA NAMED GOOLWA SOUTH
HUNDRED OF GOOLWA
Certificate of Title - Volume 6227 Folio 630
AND PUBLIC ROAD

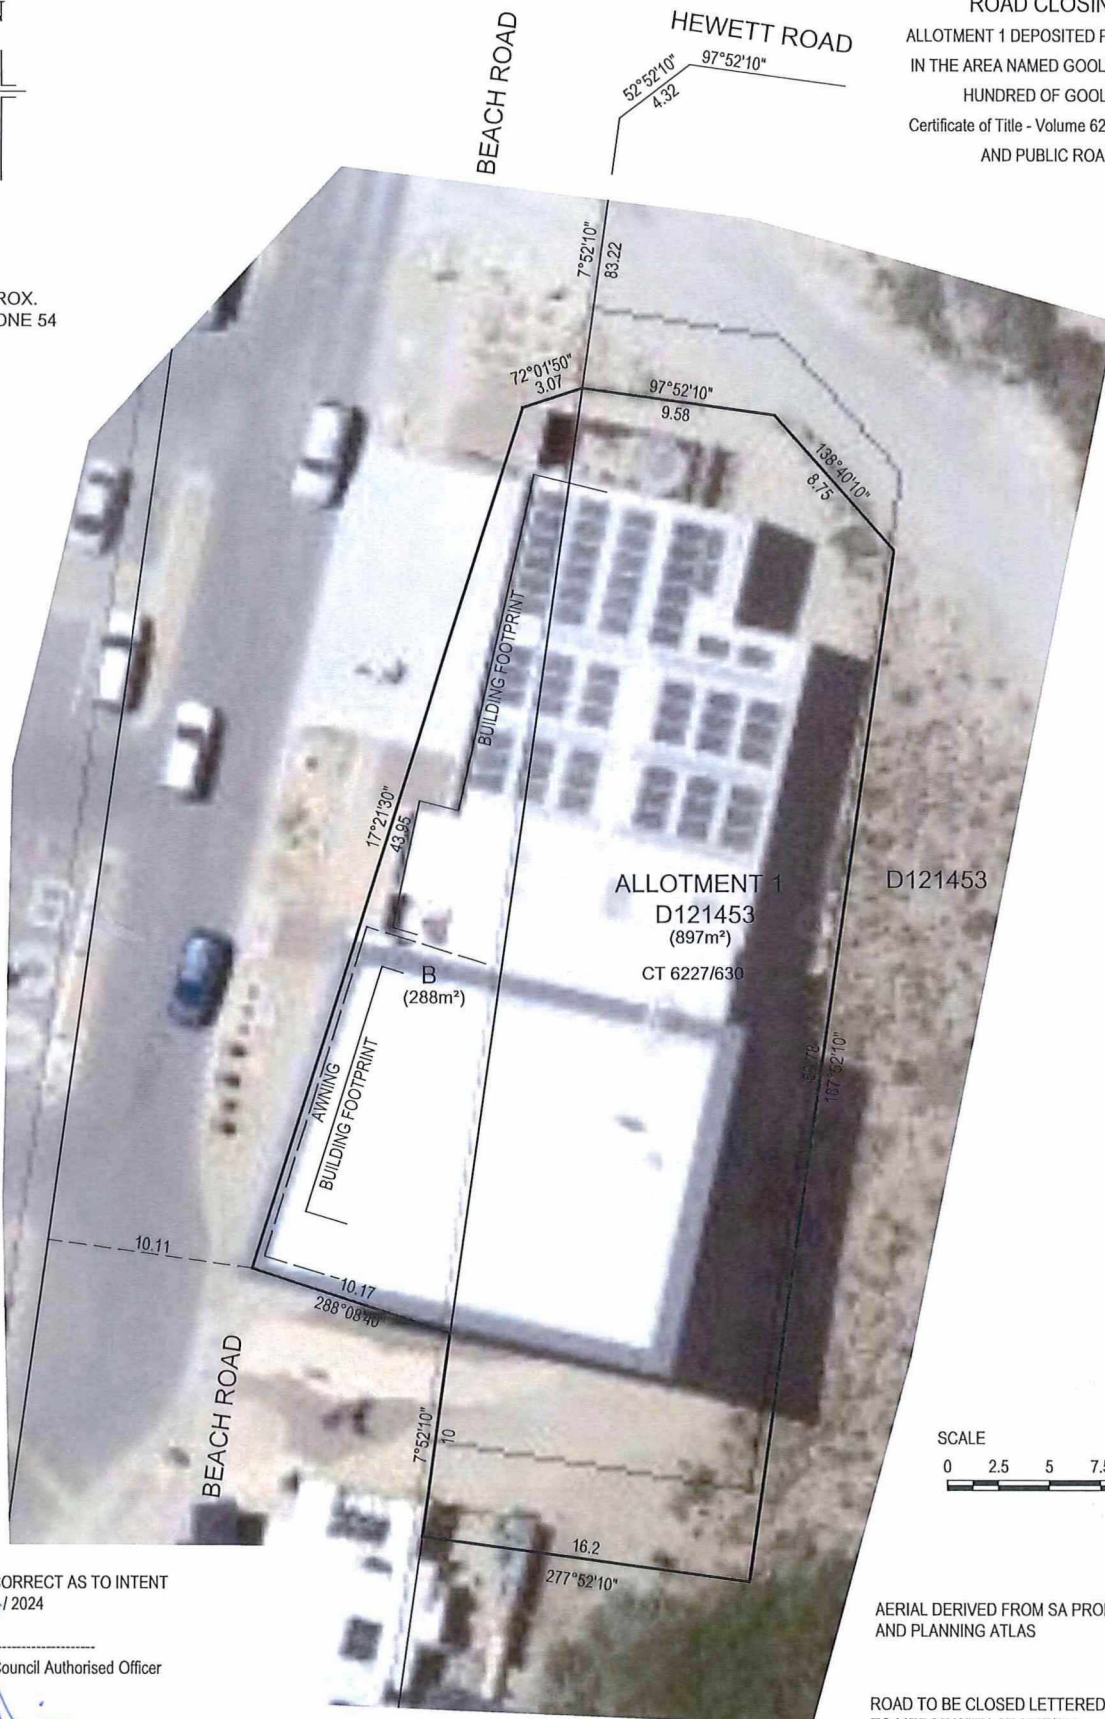

CERTIFIED CORRECT AS TO INTENT
DATED 17/4/2024

Alexandrina Council Authorised Officer

TITLE

AERIAL DERIVED FROM SA PROPERTY
AND PLANNING ATLAS

ROAD TO BE CLOSED LETTERED B (288m²)
TO MERGE WITH CT 6227/630

Olden & van Senden P/L
Surveyors and Development Management

3/42 Mount Barker Road
Stirling SA 5152
Tel (08) 83709699
Date of Survey: 26.9.23
Reference NO. 5165PP
Licenced Surveyor: T John Baker

olvs@bigpond.net.au
A.C.N. 008 133 159

Issue: V2 7.4.24
Scale: 1:250 on A3

Richard Fox
Alexandrina Council

I HEREBY CERTIFY THAT THE PORTIONS OF
ROAD LETTERED B HEREON IS PUBLIC ROAD
WITHIN THE MEANING OF SECTION 3 OF THE ROADS
(OPENING AND CLOSING) ACT 1991 (AUTHORITY -
GOVT RD ON HUNDRED PLAN)

T. John Baker LICENSED SURVEYOR 15.3.24