PRELIMINARY PLAN No.

ALEXANDRINA COUNCIL

SCALE 0 300 600 900 1200 1500 METRES

N

PRELIMINARY PLAN

HD OF NANGKITA

in the area named

HINDMARSH ISLAND

PORTION OF ROAD TO BE CLOSED MARKED N (SHADED YELLOW AND HIGHLIGHTED BY CLOUD FOR CLARITY) IS TO BE SUBJECT TO FREE AND UNRESTRICTED RIGHT(S) OF WAY APPURTENANT TO CT5828/687 AND CT5828/515.

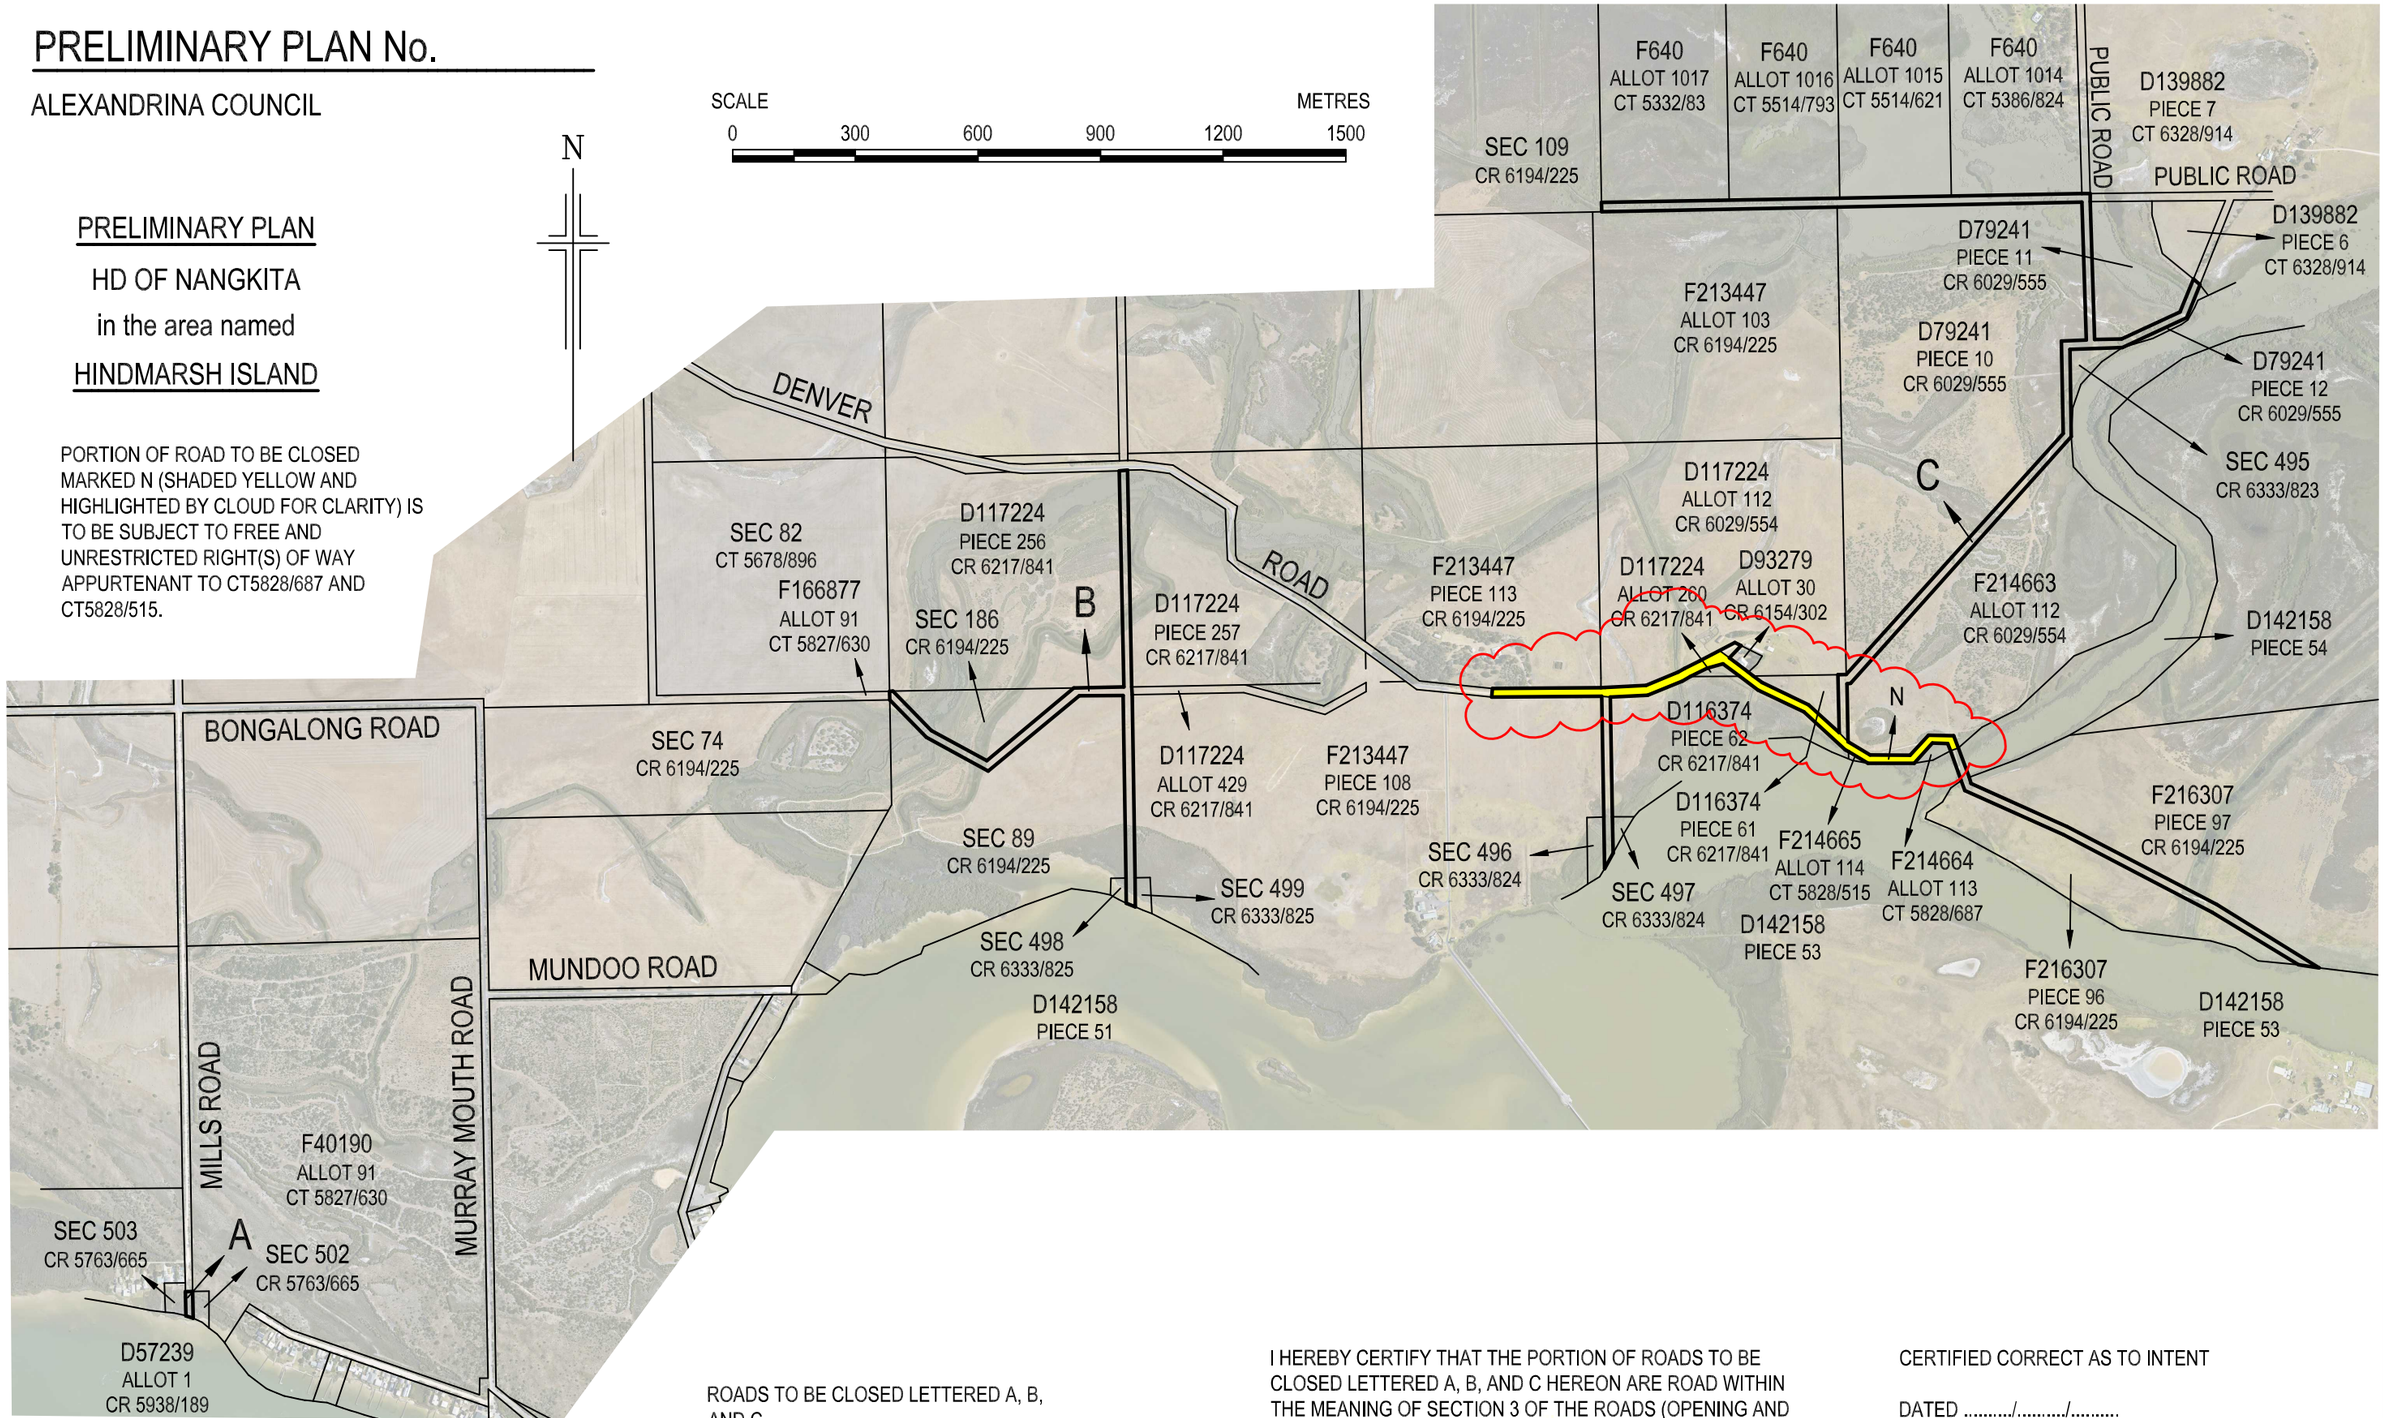

ROADS TO BE CLOSED LETTERED A, B, AND C.

A, B, AND C TO BECOME NEW ALLOTMENTS.

IMAGERY SOURCED FROM METROMAP.
IMAGE DATED 20/11/2024

I HEREBY CERTIFY THAT THE PORTION OF ROADS TO BE CLOSED LETTERED A, B, AND C HEREON ARE ROAD WITHIN THE MEANING OF SECTION 3 OF THE ROADS (OPENING AND CLOSING) ACT 1991.
AUTHORITY: PUBLIC MAP

.....

LICENSED SURVEYOR 18/02/2026

CERTIFIED CORRECT AS TO INTENT

DATED ...../...../.....

.....

AUTHORISED OFFICER

Steed surveyors + land divisions

Norwood - 08 8362 7900
23 Sydenham Road 5067
info@steedsurveyors.com.au
Murray Bridge - 08 8532 5200
ACN 614 910 691
Murrundi Building, 30 Seventh Street 5253
Kangaroo Island - 08 8559 4283

REFERENCE: 15371PP1.1 18/11/26 HMP,ELT