



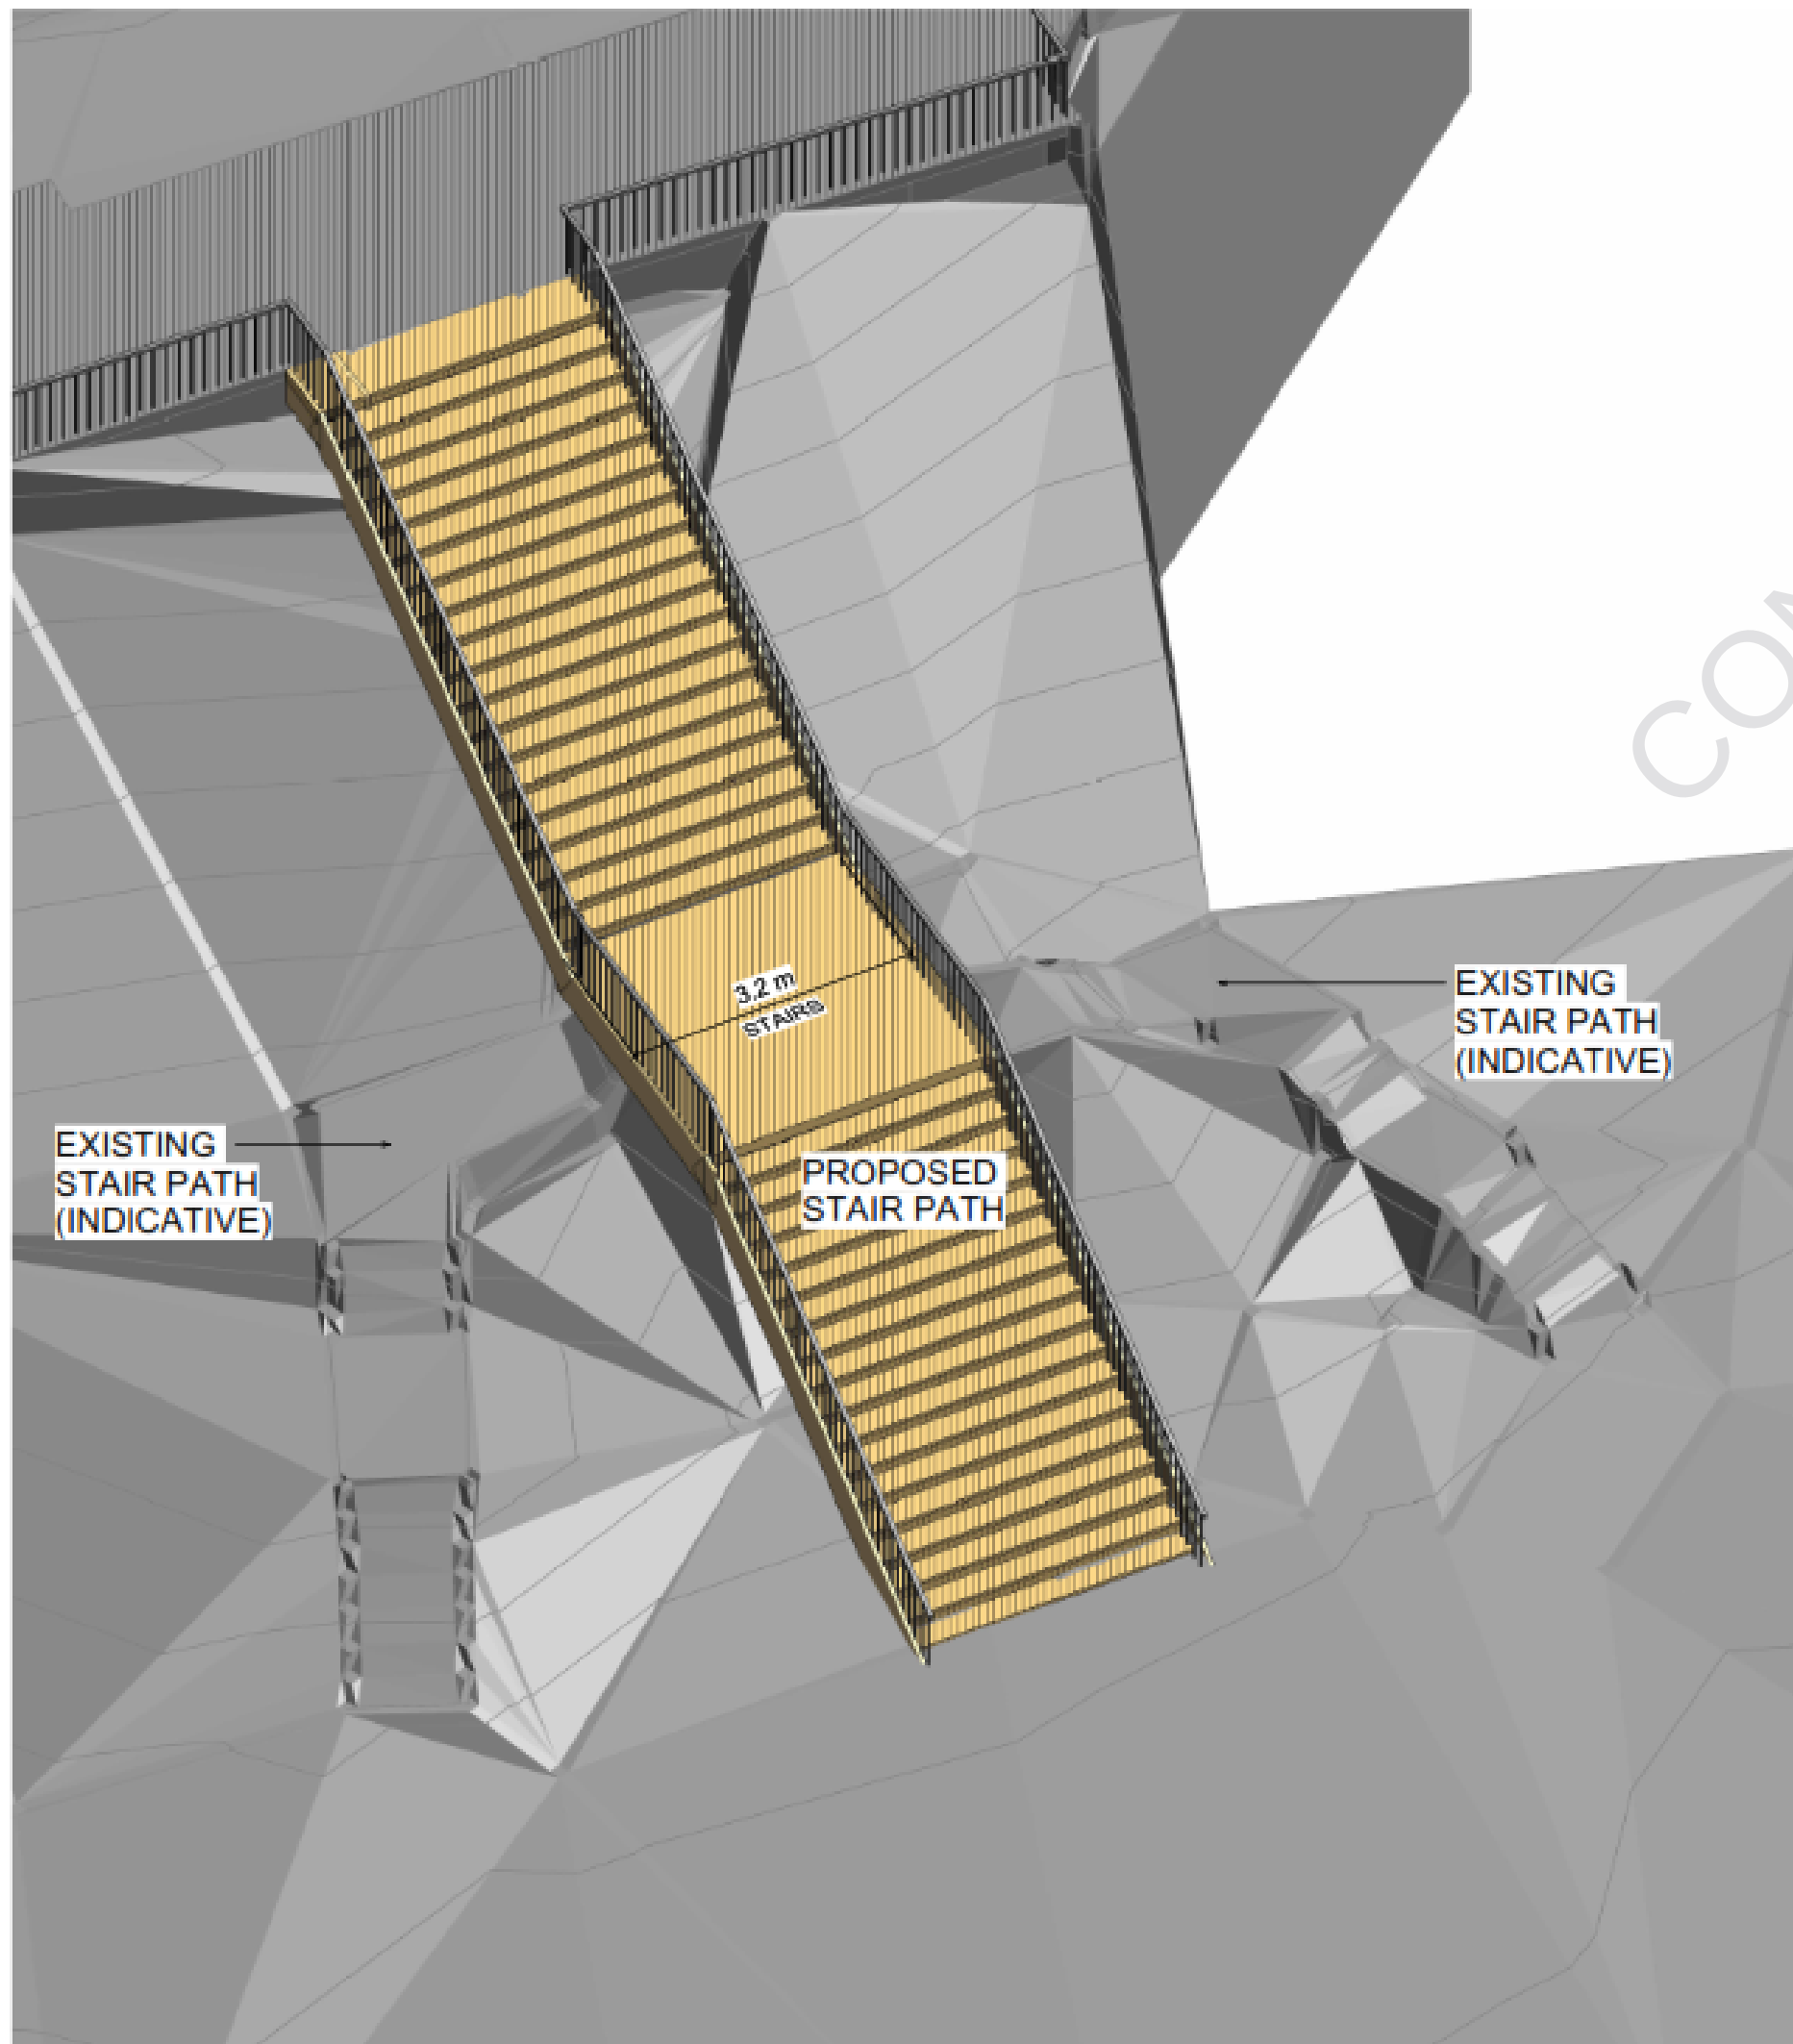

CONCEPT ONLY

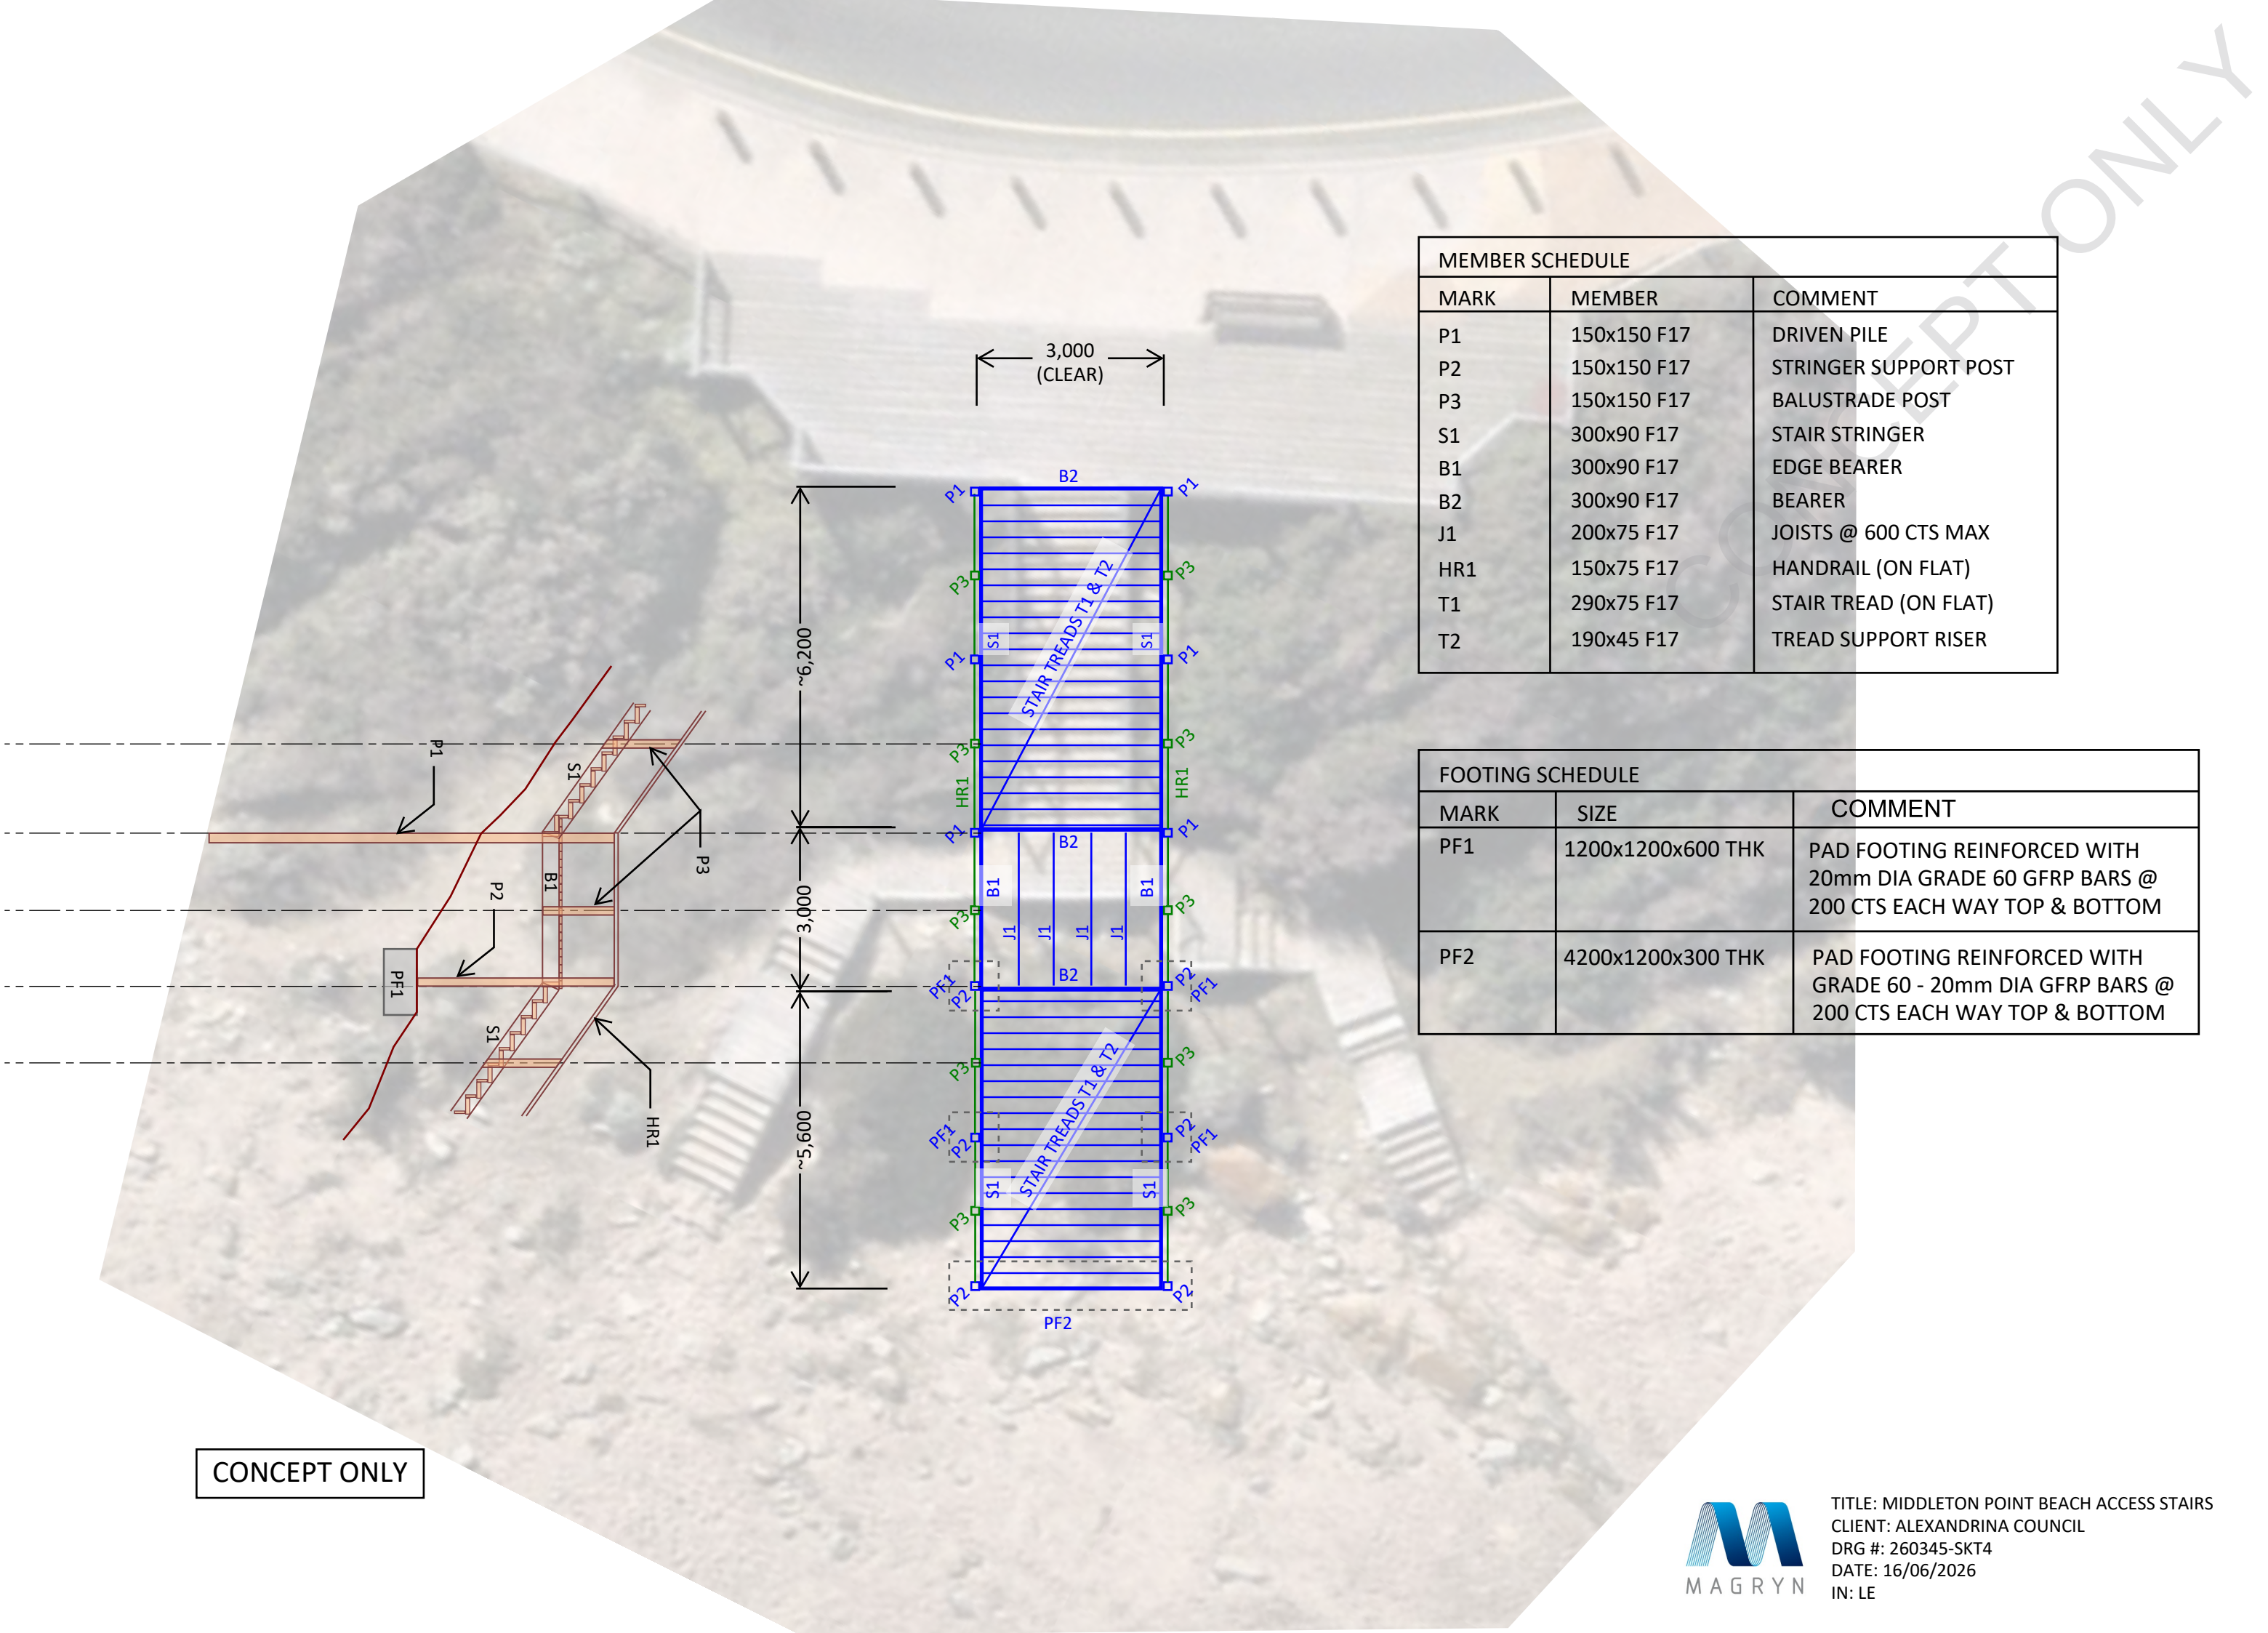

| MEMBER SCHEDULE |             |                       |
|-----------------|-------------|-----------------------|
| MARK            | MEMBER      | COMMENT               |
| P1              | 150x150 F17 | DRIVEN PILE           |
| P2              | 150x150 F17 | STRINGER SUPPORT POST |
| P3              | 150x150 F17 | BALUSTRADE POST       |
| S1              | 300x90 F17  | STAIR STRINGER        |
| B1              | 300x90 F17  | EDGE BEARER           |
| B2              | 300x90 F17  | BEARER                |
| J1              | 200x75 F17  | JOISTS @ 600 CTS MAX  |
| HR1             | 150x75 F17  | HANDRAIL (ON FLAT)    |
| T1              | 290x75 F17  | STAIR TREAD (ON FLAT) |
| T2              | 190x45 F17  | TREAD SUPPORT RISER   |

| FOOTING SCHEDULE |                   |                                                                                           |
|------------------|-------------------|-------------------------------------------------------------------------------------------|
| MARK             | SIZE              | COMMENT                                                                                   |
| PF1              | 1200x1200x600 THK | PAD FOOTING REINFORCED WITH 20mm DIA GRADE 60 GFRP BARS @ 200 CTS EACH WAY TOP & BOTTOM   |
| PF2              | 4200x1200x300 THK | PAD FOOTING REINFORCED WITH GRADE 60 - 20mm DIA GFRP BARS @ 200 CTS EACH WAY TOP & BOTTOM |

CONCEPT ONLY

