


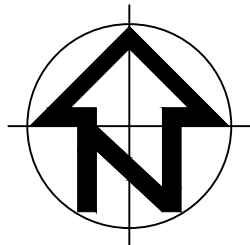

Filename: T:\2020\201900 Middleton Pedestrian Crossings - Alexandrina Council\1. Working\1 CAD\201900-Concept Plans.dwg

REV	DATE	DESCRIPTION
0	dd/mm/21	---




APPD	-	DATE	dd/mm/12
DRAWN	-	SURV.	-
HORIZ DATUM	MGA 94		
VERT DATUM	AHD		

ALEXANDRINA
COUNCIL
Ph:(08) 8555 7000
11 Cadell Street
PO Box 21
GOOLWA SA 5214
ABN: 20 785 405 351




PROJECT	Pedestrian Crossing Upgrades Port Elliot Road, Middleton		PLAN # 201990-01	
	TITLE	Upgrade Locations		
		SHEET	00	REV 0

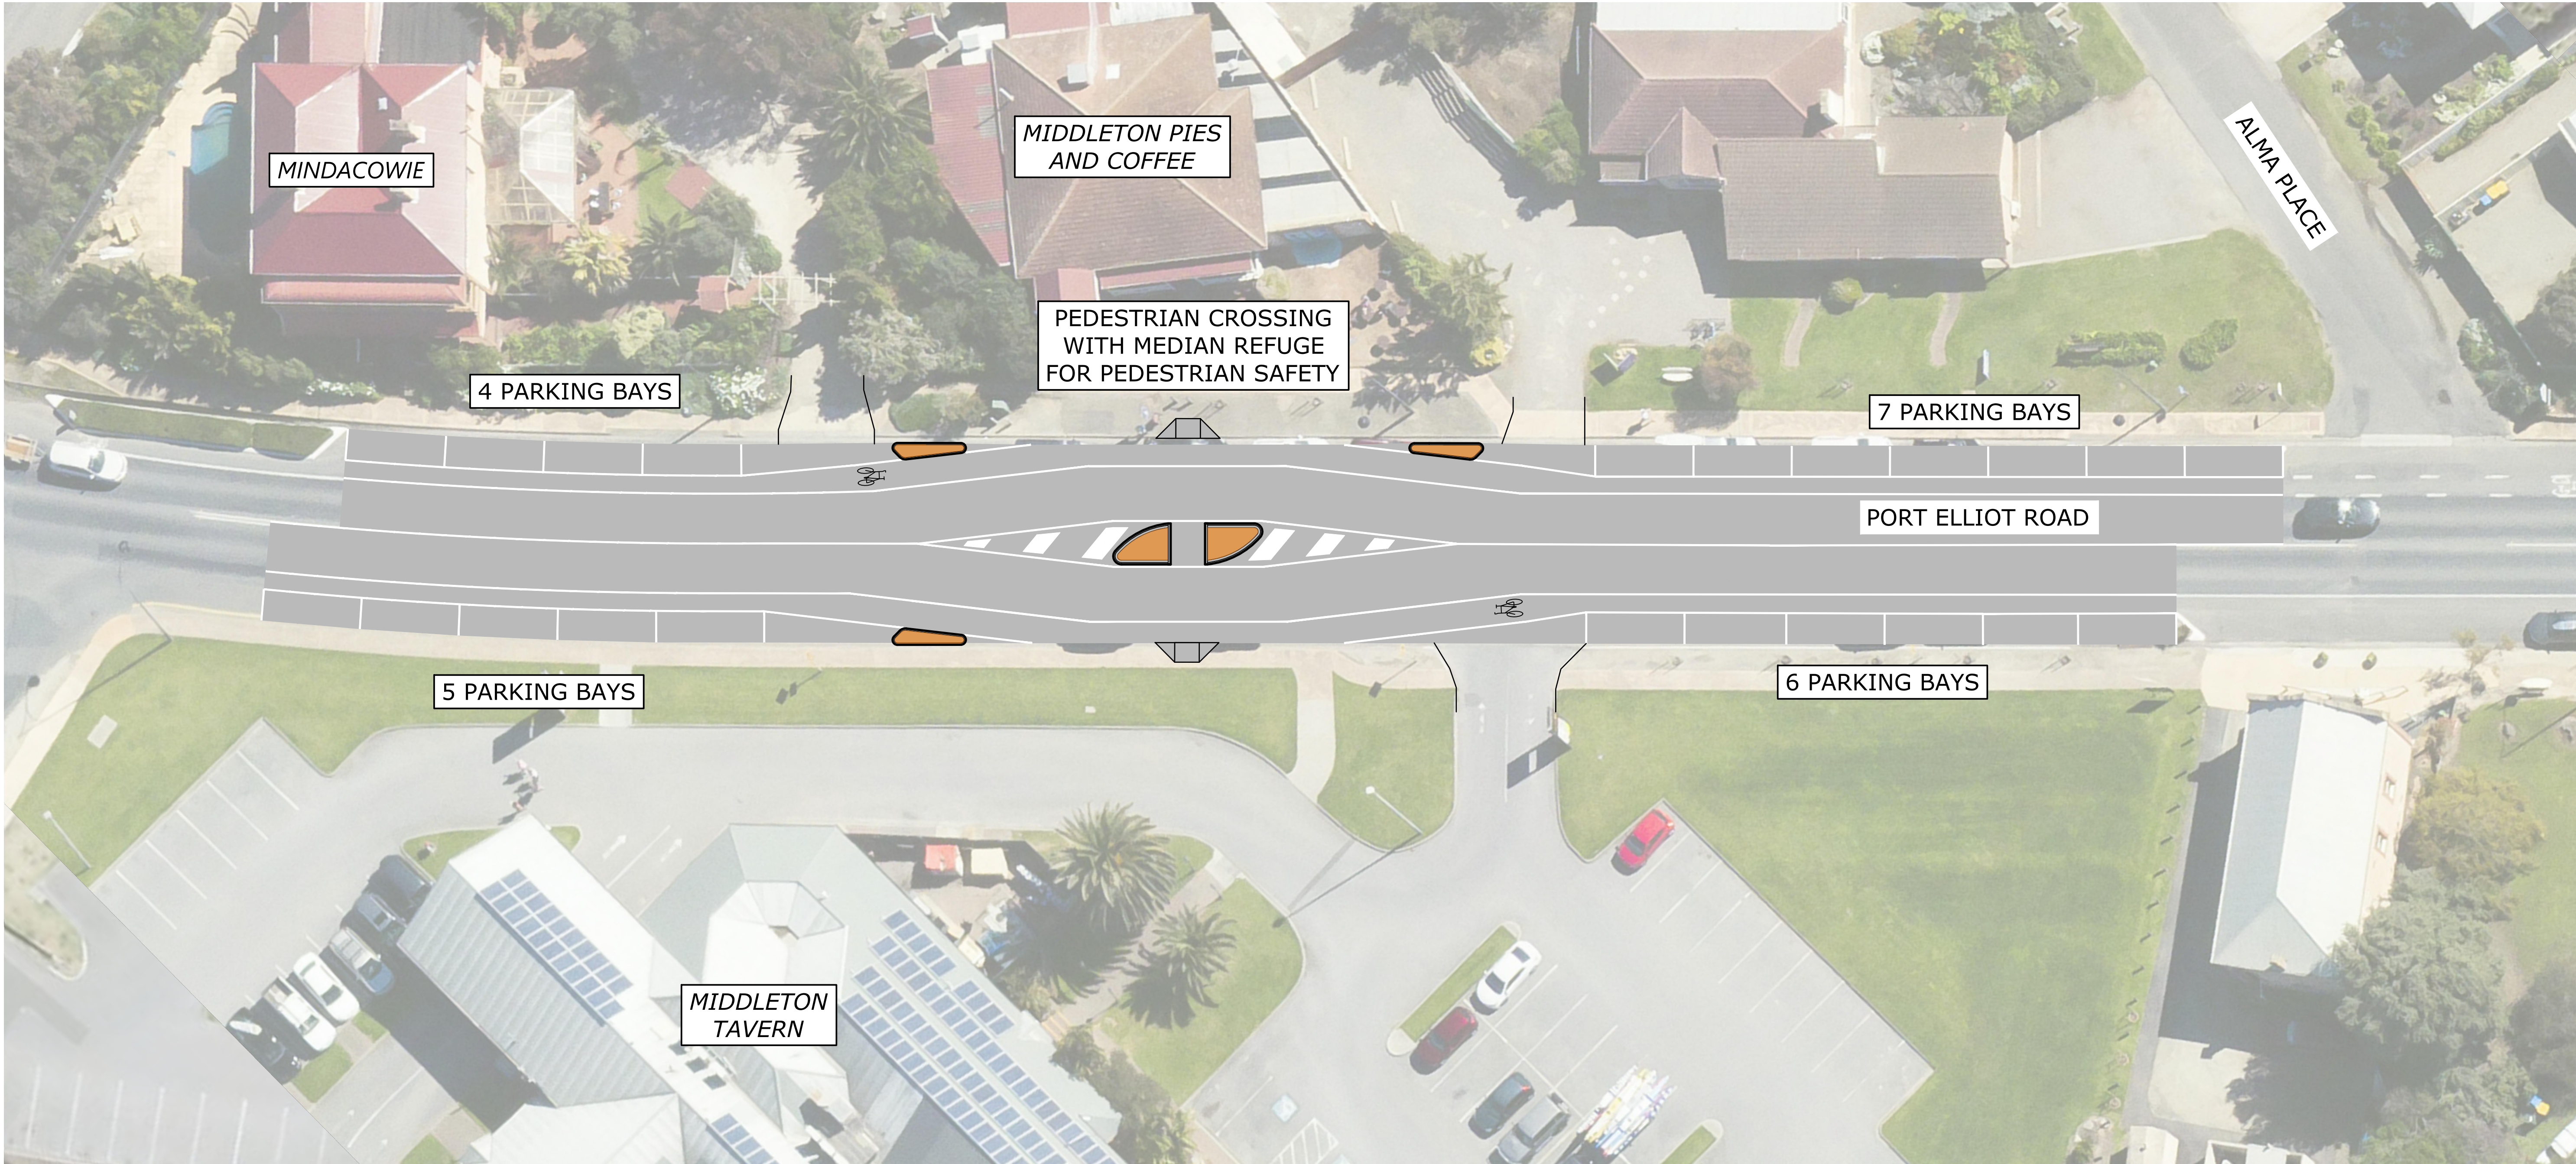

Filename: T:\2020\201900 Middleton Pedestrian Crossings - Alexandrina Council\1. Working\1 CAD\201900-Concept Plans.dwg


						- APPD - DRAWN - HORIZ DATUM VERT DATUM DATE dd/mm/12 SURV. - MGA 94 AHD		ALEXANDRINA COUNCIL Ph: (08) 8555 7000 11 Cadell Street PO Box 21 GOOLWA SA 5214 ABN: 20 785 405 351		PROJECT Pedestrian Crossing Upgrades Port Elliot Road, Middleton		PLAN # 201990-01			
0 REV		dd/mm/21 DATE		---- DESCRIPTION						TITLE Location 1		SHEET 01		REV 0	

Filename: T:\2020\201990 Middleton Pedestrian Crossings - Alexandrina Council\1. Working\1 CAD\201990-Concept Plans.dwg

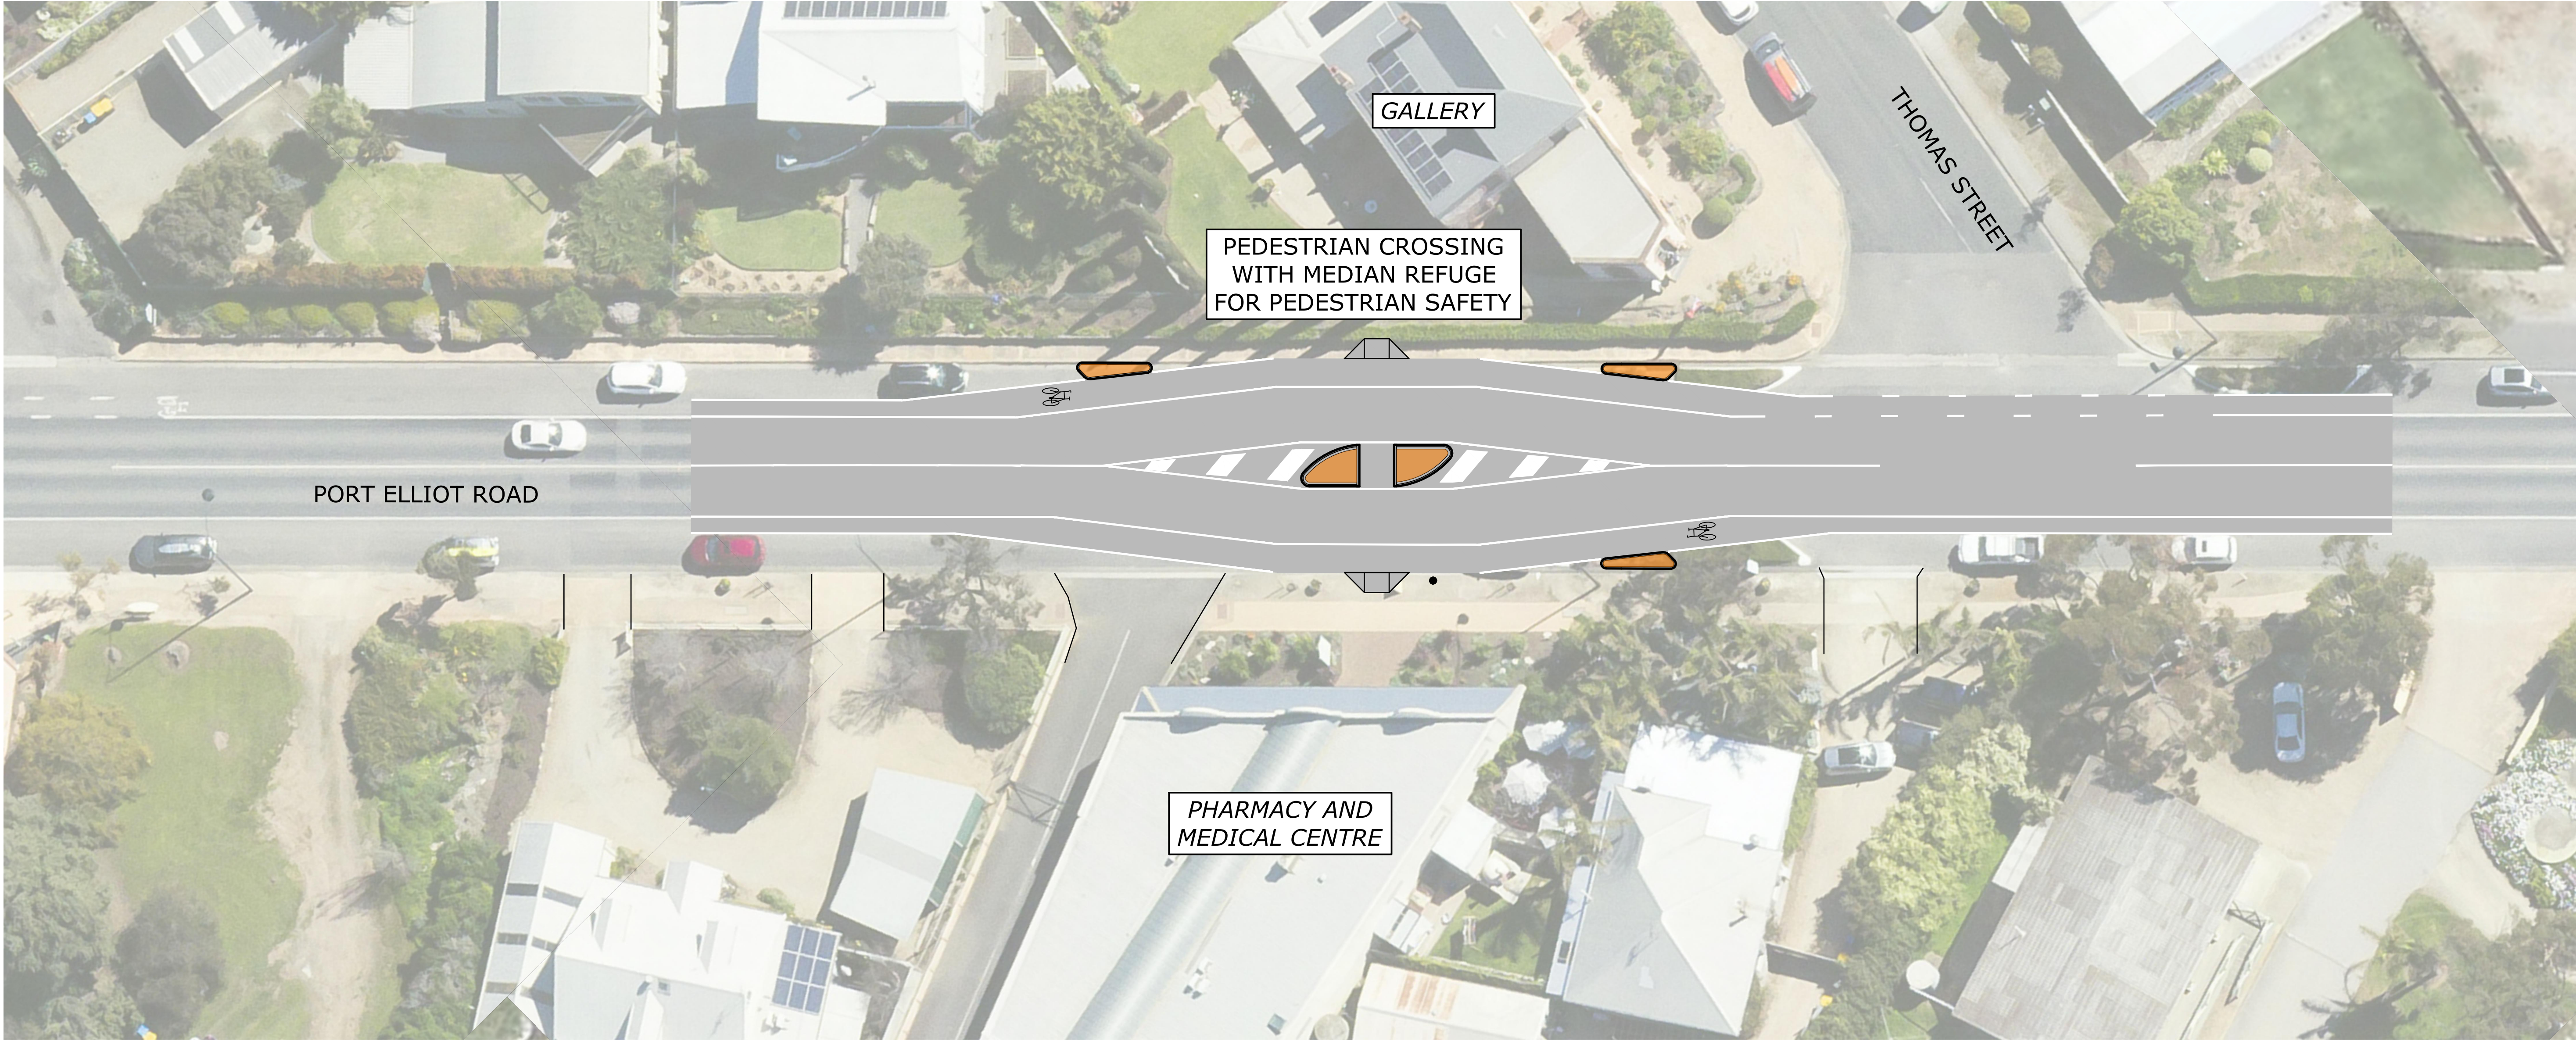

					APP'D - DRAWN - HORIZ DATUM VERT DATUM DATE dd/mm/12 SURV. - MGA 94 AHD	ALEXANDRINA COUNCIL Ph: (08) 8555 7000 11 Cadell Street PO Box 21 GOOLWA SA 5214 ABN: 20 785 405 351	PROJECT Pedestrian Crossing Upgrades Port Elliot Road, Middleton		PLAN # 201990-01			
0	dd/mm/21		----					TITLE Location 2	SHEET 02	REV 0		
REV	DATE		DESCRIPTION									

Filename: T:\2020\201990 Middleton Pedestrian Crossings - Alexandrina Council\11 CAD\201990-Concept Plans.dwg

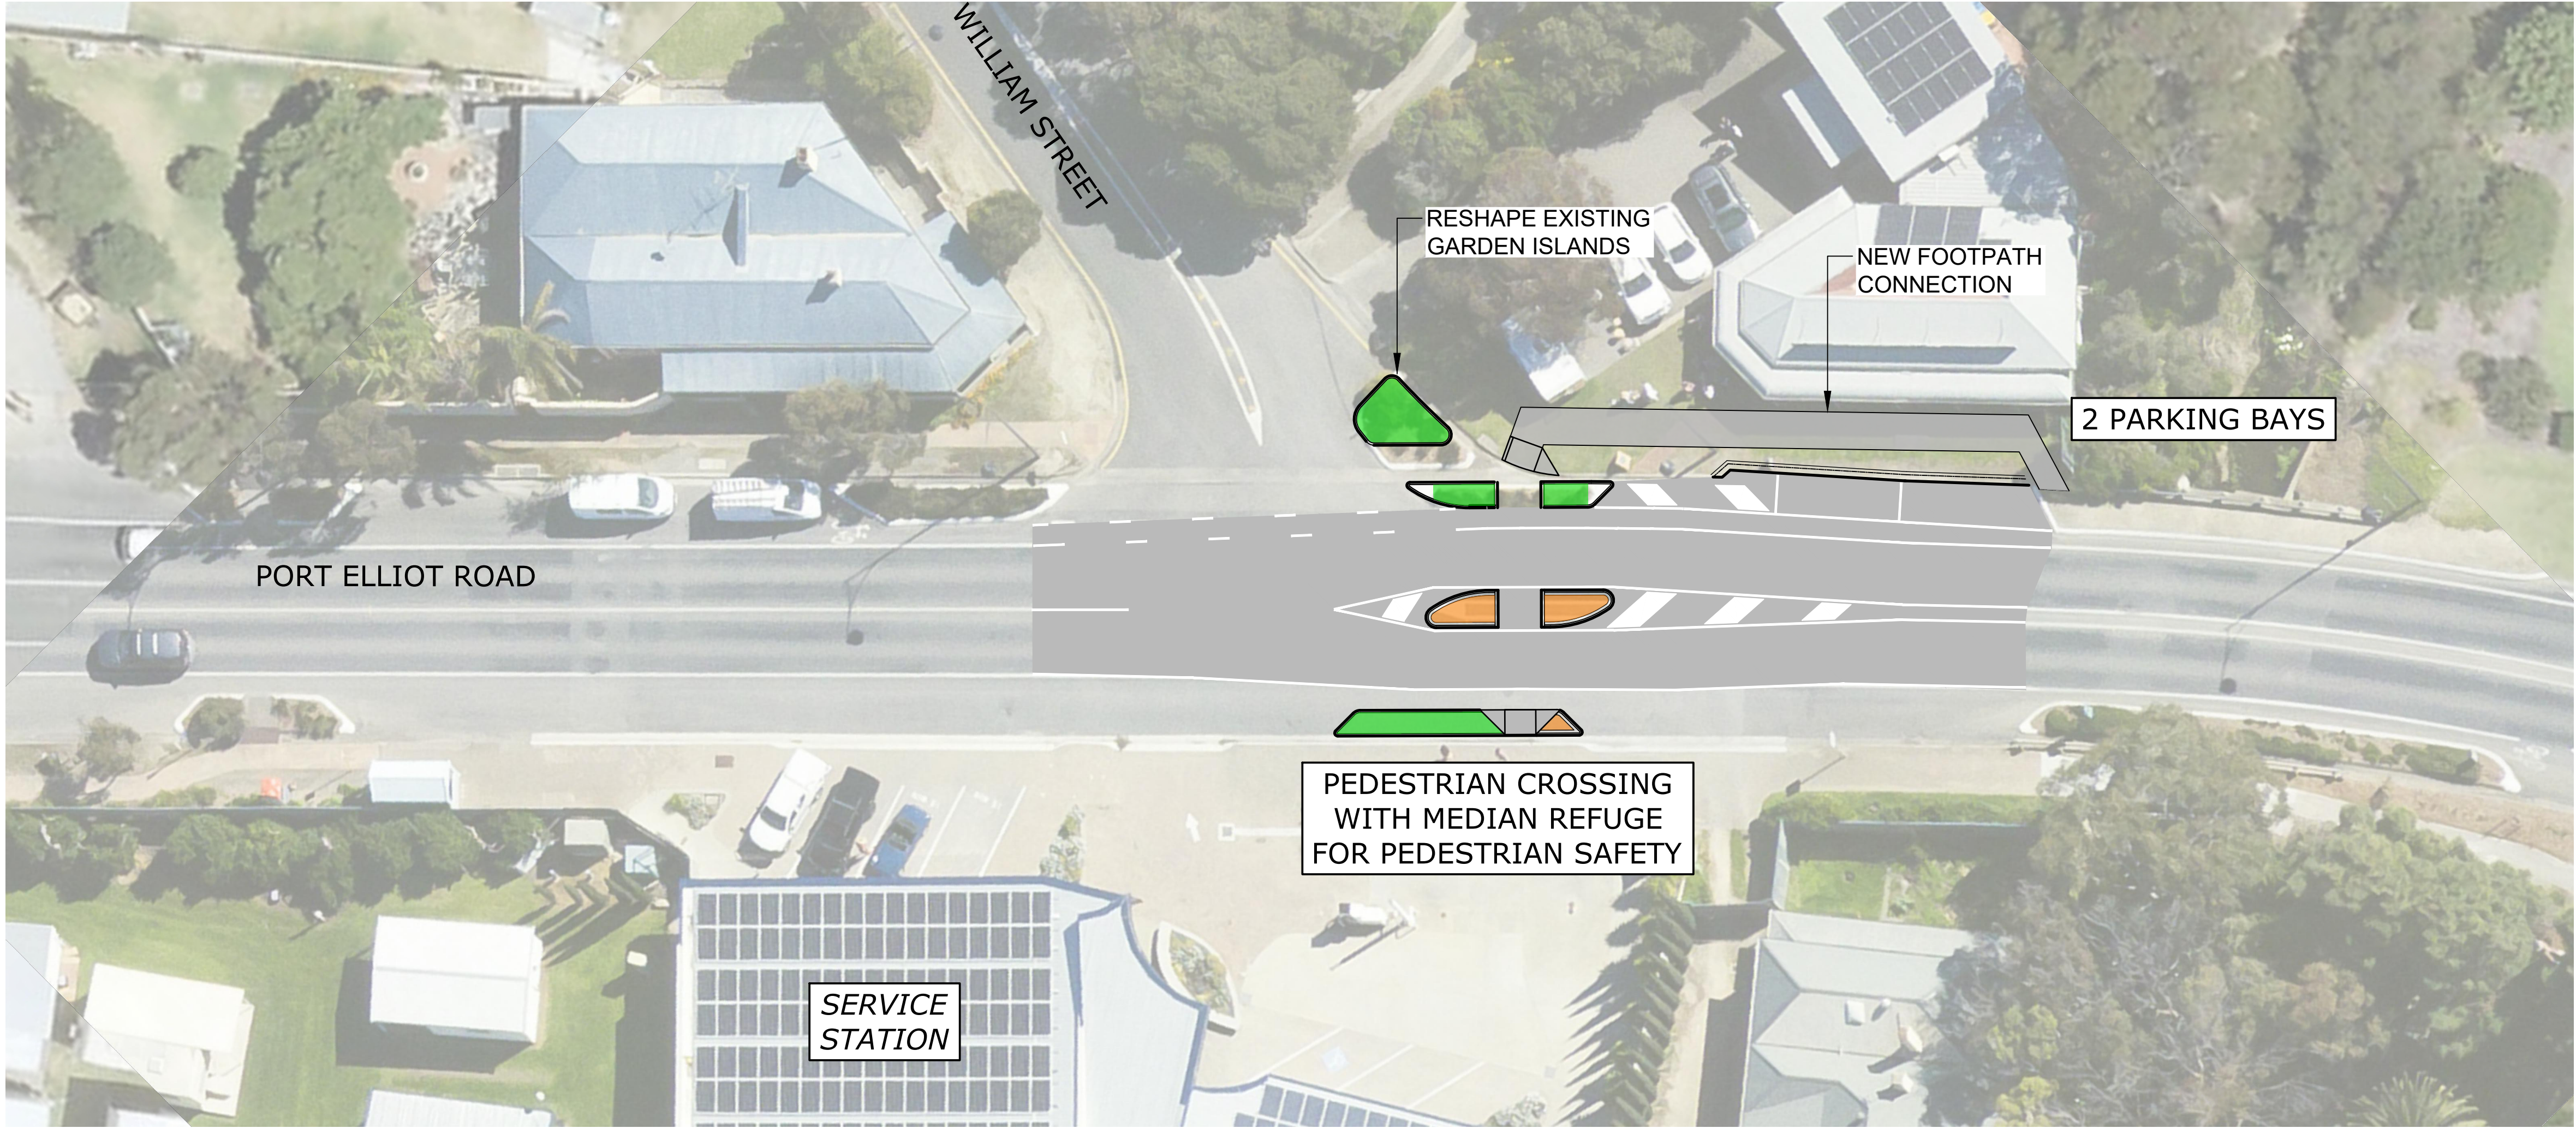

					ALEXANDRINA COUNCIL Ph: (08) 8555 7000 11 Cadell Street PO Box 21 GOOLWA SA 5214 ABN: 20 785 405 351	PROJECT		Pedestrian Crossing Upgrades Port Elliot Road, Middleton		PLAN # 201990-01	
0	dd/mm/21		----					SHEET 03	REV 0		
REV	DATE		DESCRIPTION								
				HORIZ DATUM MGA 94 VERT DATUM AHD		TITLE Location 3					
				APP'D - DATE dd/mm/12							
				DRAWN - SURV. -							