


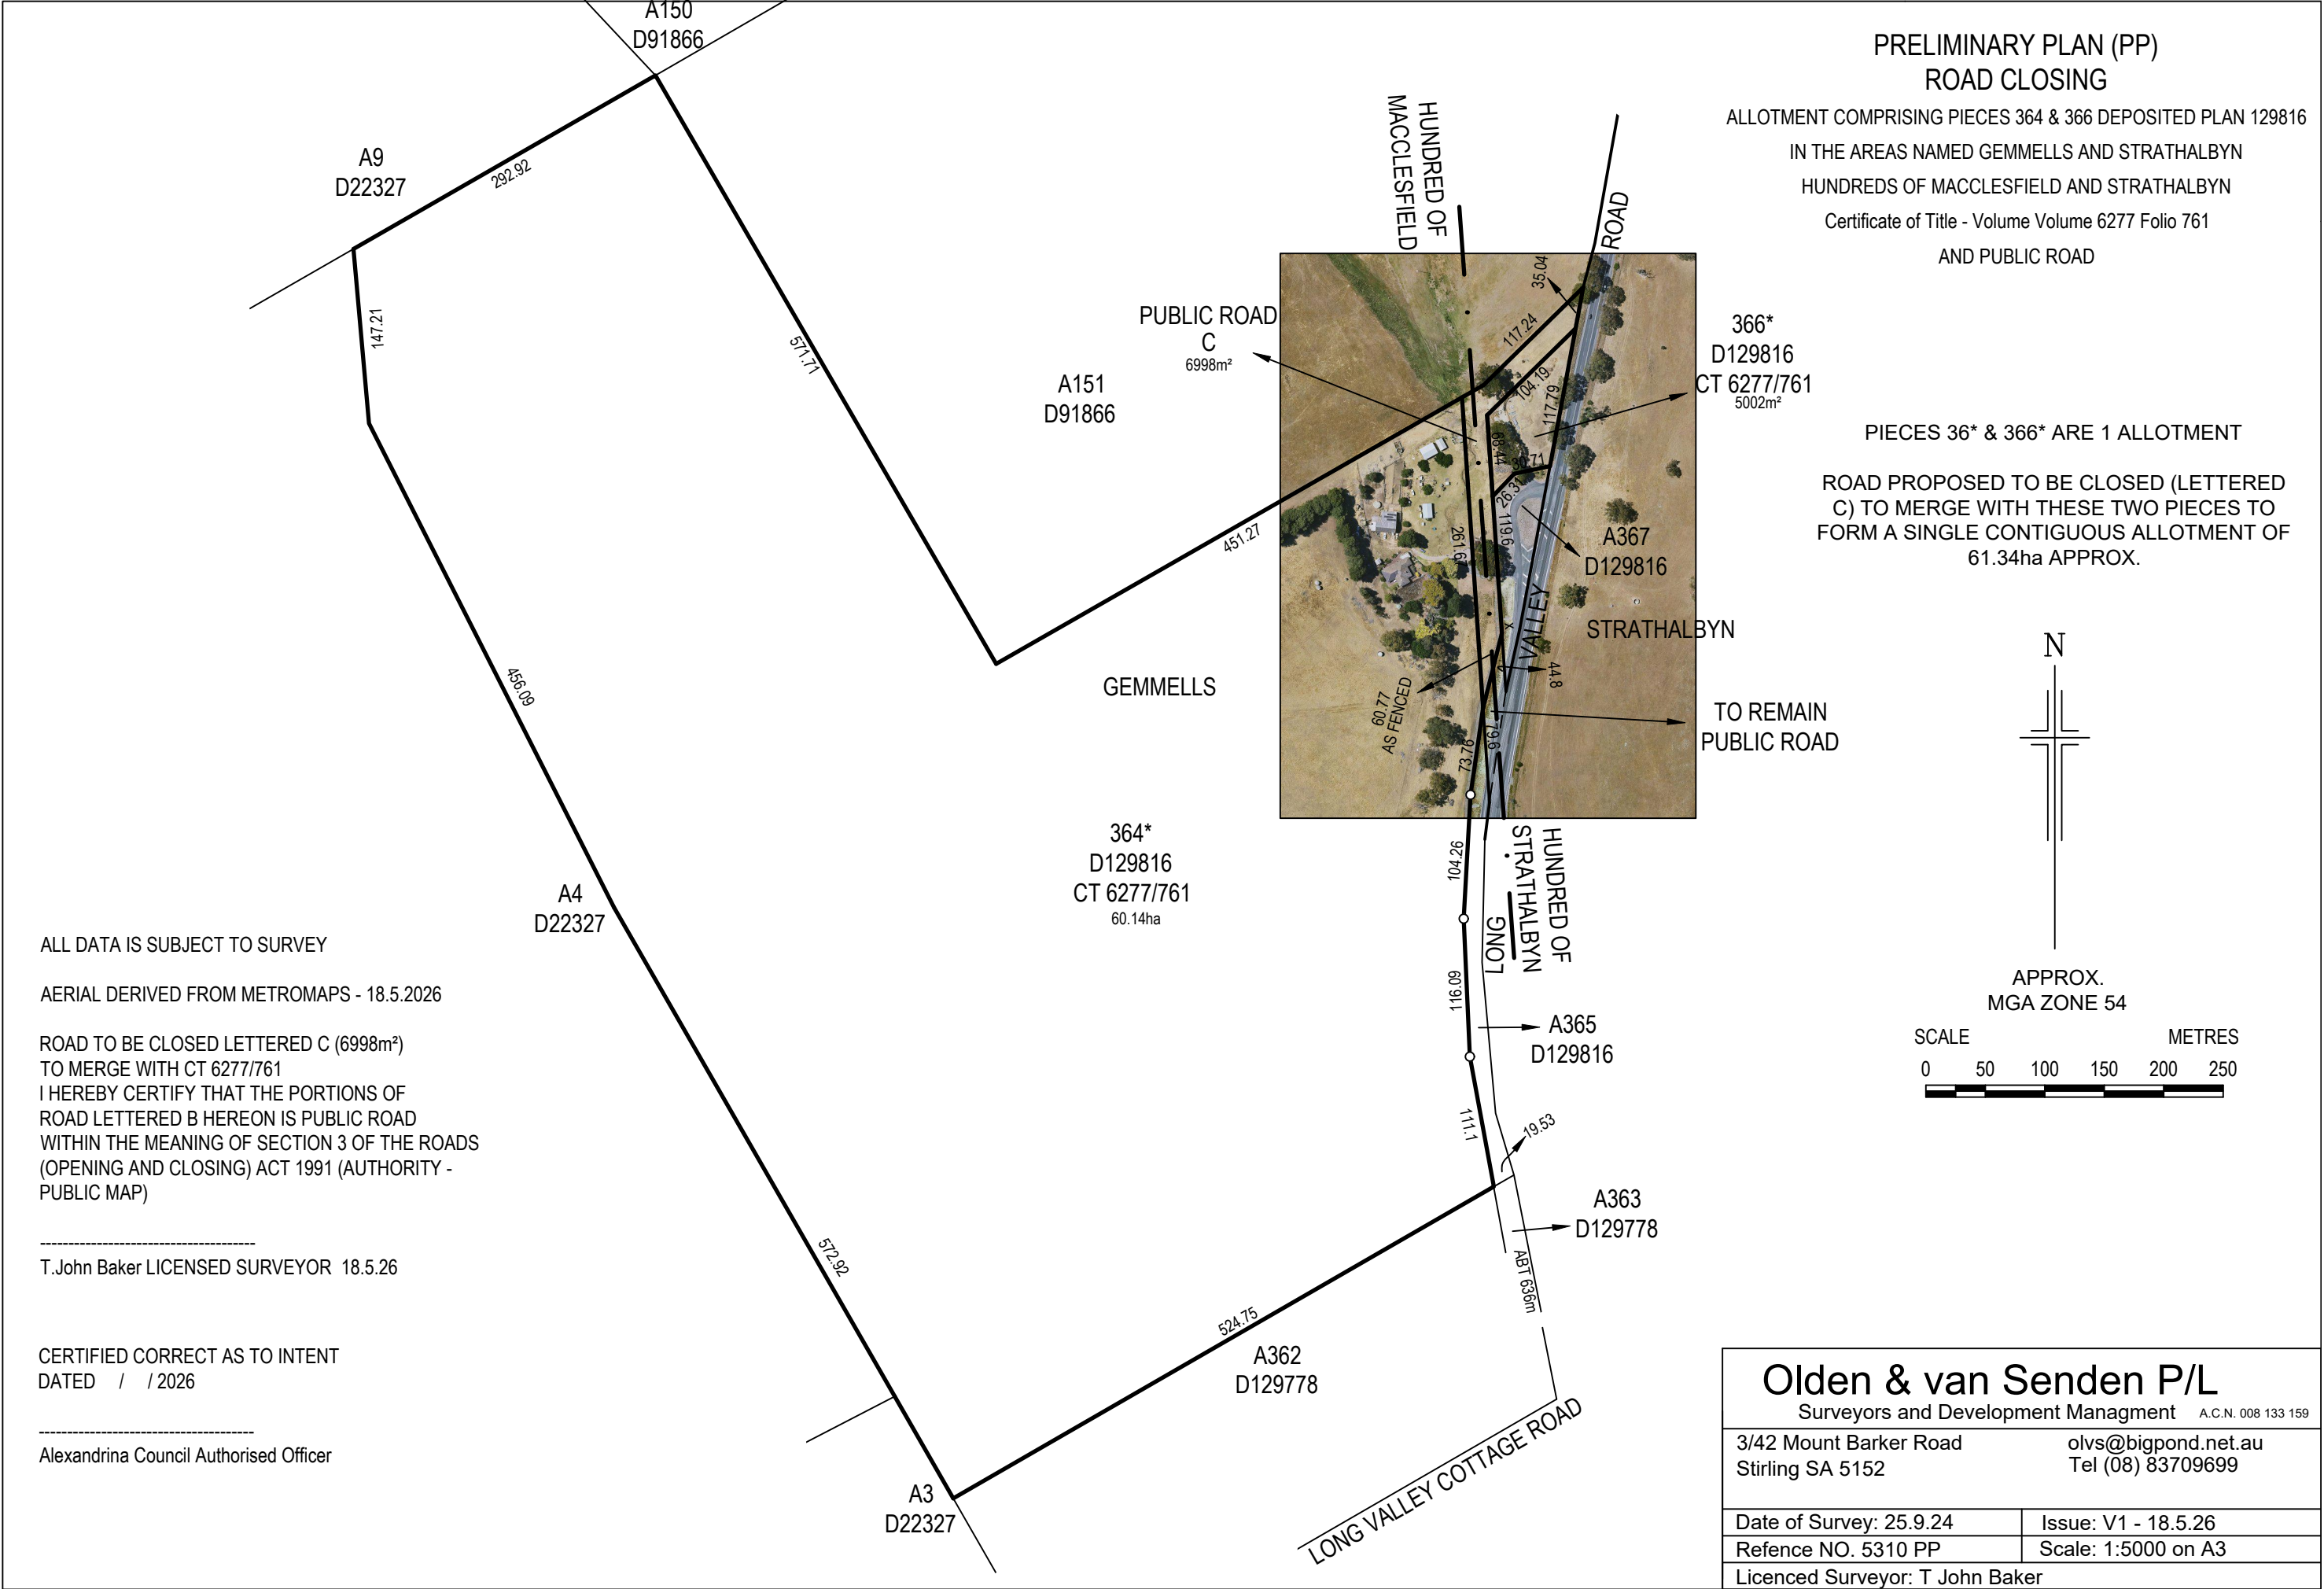





PRELIMINARY PLAN (PP)
ROAD CLOSING

ALLOTMENT COMPRISING PIECES 364 & 366 DEPOSITED PLAN 129816
IN THE AREAS NAMED GEMMELLS AND STRATHALBYN
HUNDREDS OF MACCLESFIELD AND STRATHALBYN
Certificate of Title - Volume Volume 6277 Folio 761
AND PUBLIC ROAD

ENLARGEMENT

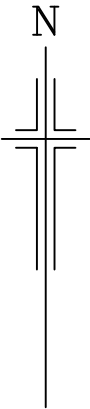

APPROX.
MGA ZONE 54

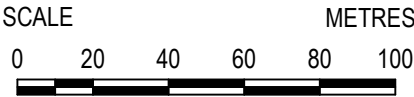

Olden & van Senden P/L Surveyors and Development Managment A.C.N. 008 133 159	
3/42 Mount Barker Road Stirling SA 5152	olvs@bigpond.net.au Tel (08) 83709699
Date of Survey: 25.9.24	Issue: V1 - 18.5.26
Refence NO. 5310 PP	Scale: 1:2000 on A3
Licenced Surveyor: T John Baker	