
 


CP-01

Legend

- Bikeway option A
- Bikeway option B
- Bikeway option C
- Bikeway option D
- Proposed off-road bikeway
- Proposed enhanced on-road bikeway
- Existing off-road bikeway
- Upgrade bridge structure
- Rail corridor
- Existing path connection
- Perspective view
- Cafe
- Car Parking
- Public Toilet

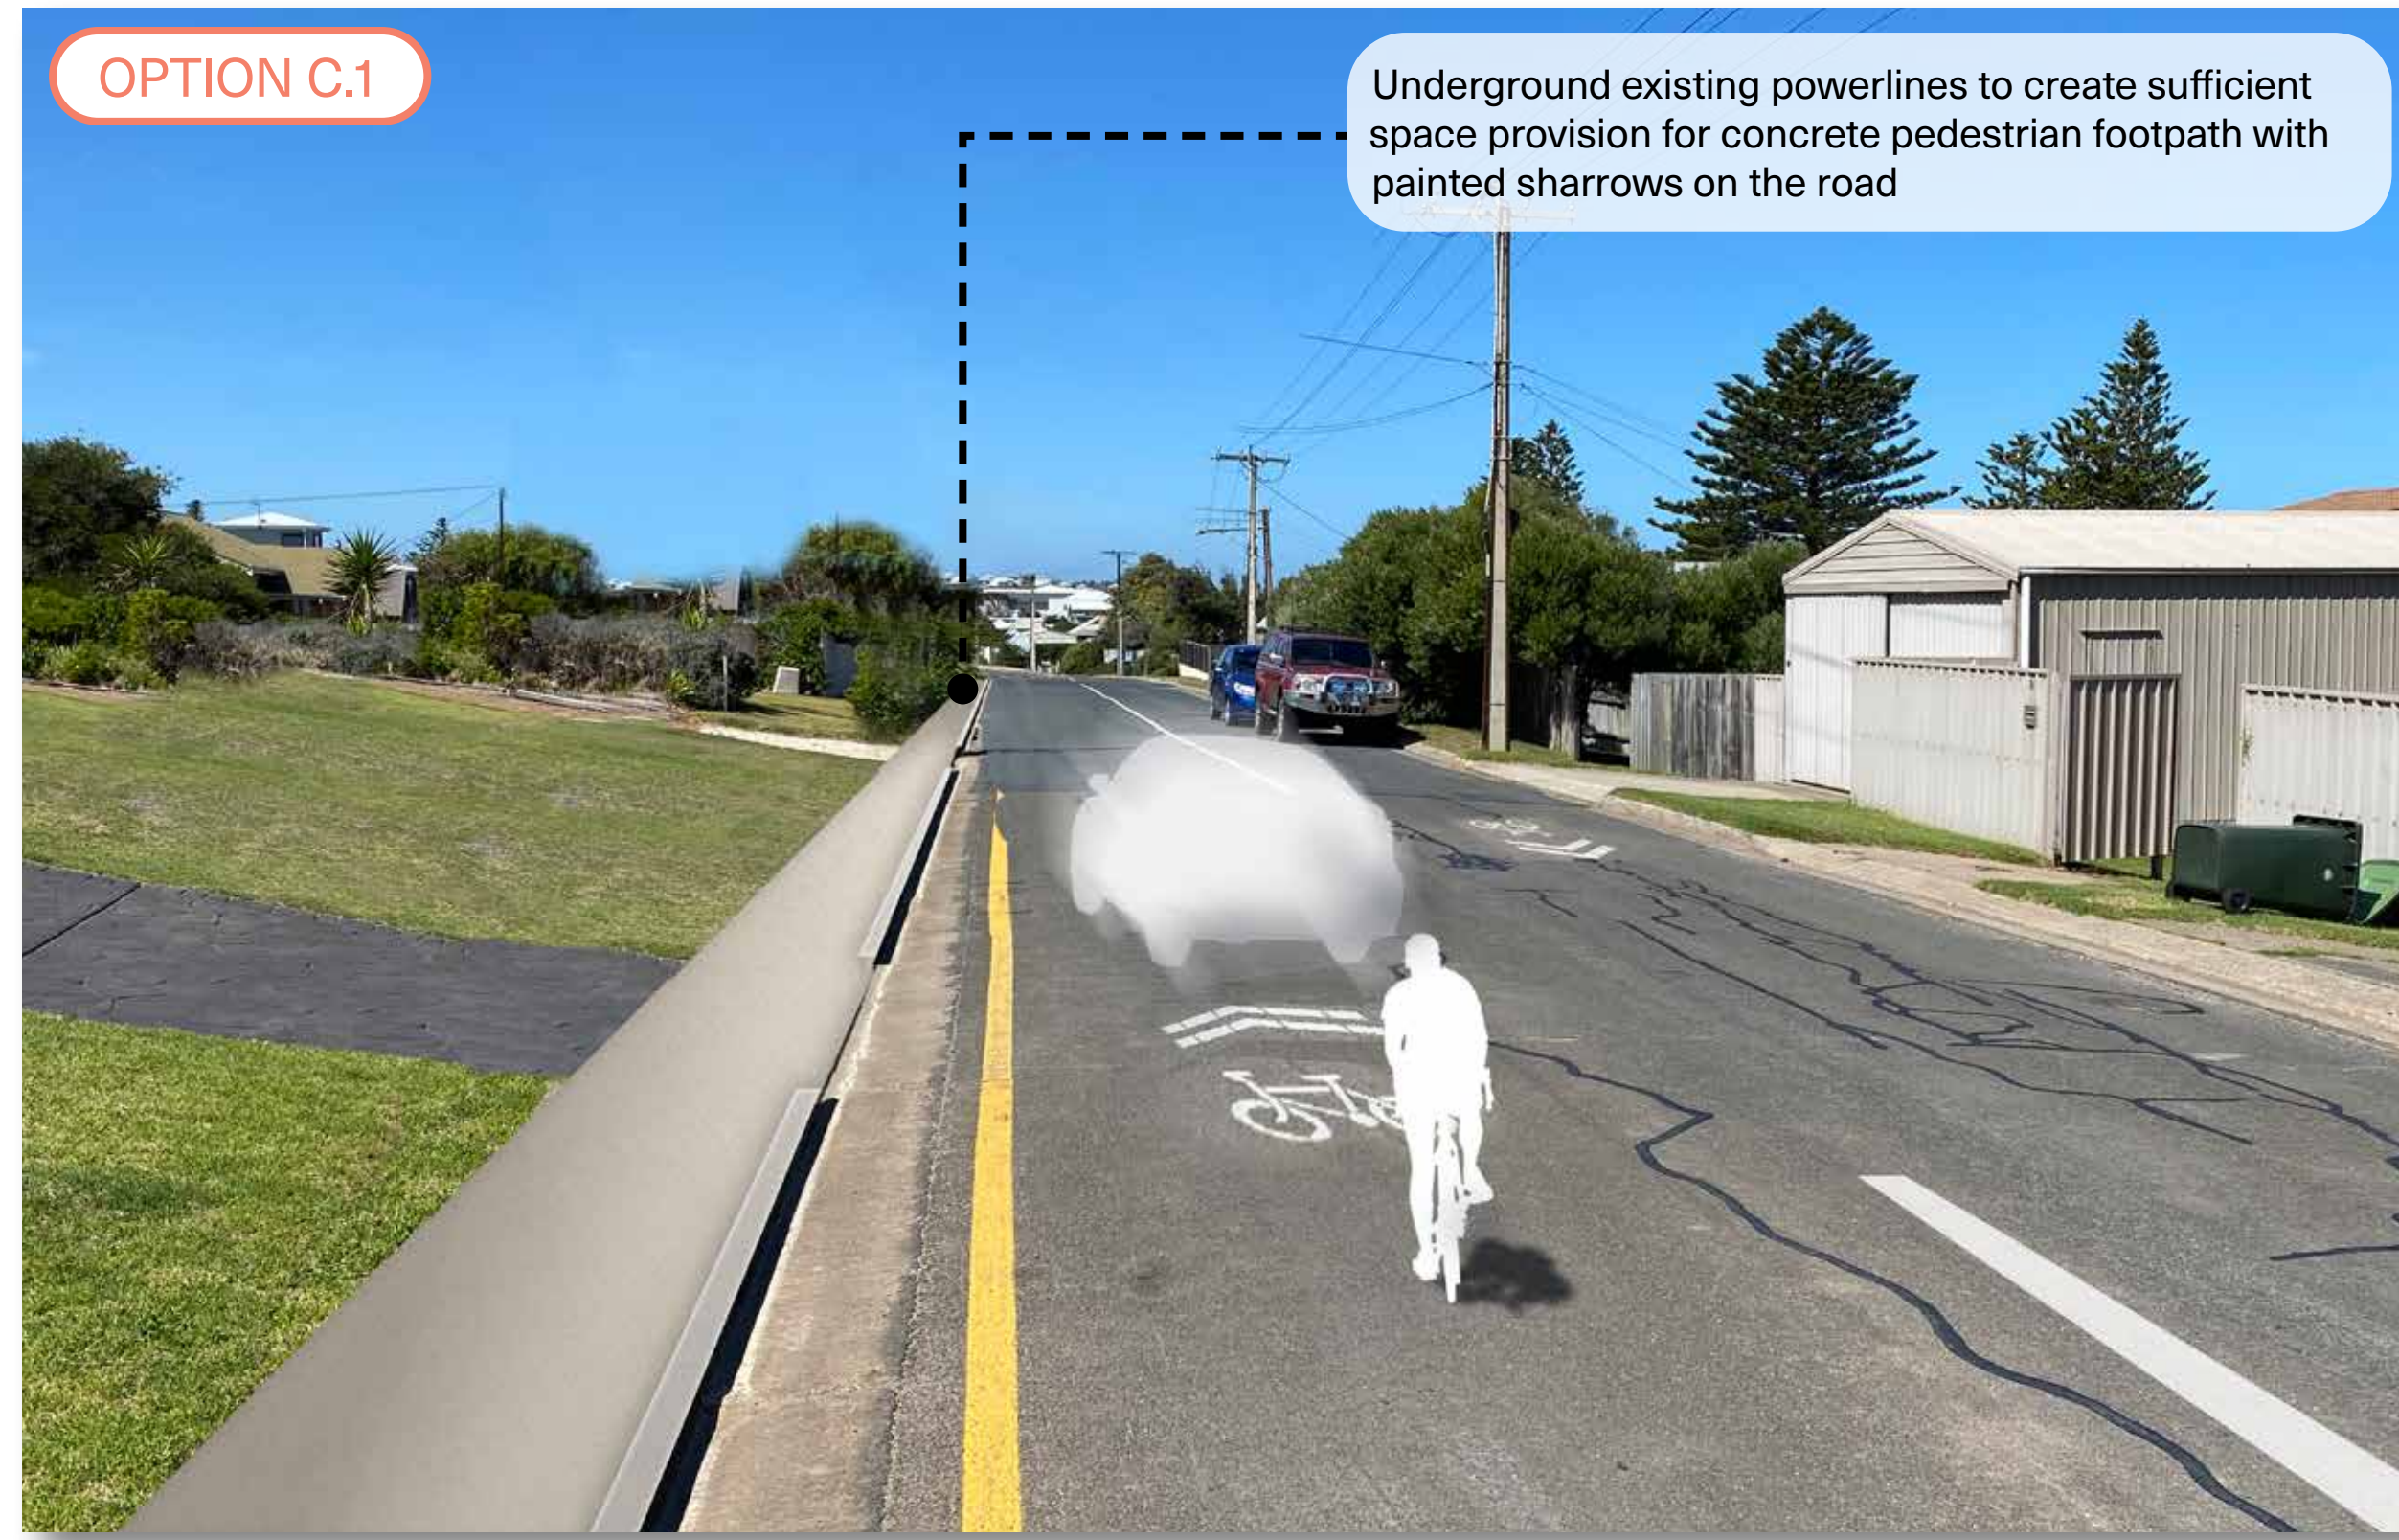

CP-02

Legend

- Bikeway option A
- Bikeway option B
- Proposed off-road bikeway
- Proposed / enhanced on-road bikeway
- Existing on-road bikeway route
- Existing off-road bikeway
- Rail corridor
- Existing path connection
- Perspective view
- Cafe
- Car Parking
- Public Toilet





1:5000@A1 0 10 25 50 100M

CP-03

Legend

	Bikeway option A
	Bikeway option B
	Proposed off-road bikeway
	Proposed / enhanced on-road bikeway
	Existing on-road bikeway route
	Existing off-road bikeway
	Improve intersection safety
	Rail corridor
	Existing path connection
	Perspective view
	Cafe
	Car Parking
	Public Toilet



HORSESHOE BAY


BASHAMS BEACH





CP-05

Legend

	Bikeway option A		Existing off-road bikeway
	Bikeway option B		Upgrade bridge structure
	Bikeway option C		Improve intersection safety
	Proposed off-road bikeway		Rail corridor
	Proposed / enhanced on-road bikeway		Existing path connection
	Existing on-road bikeway route		Perspective view
			Cafe
			Car Parking
			Public Toilet


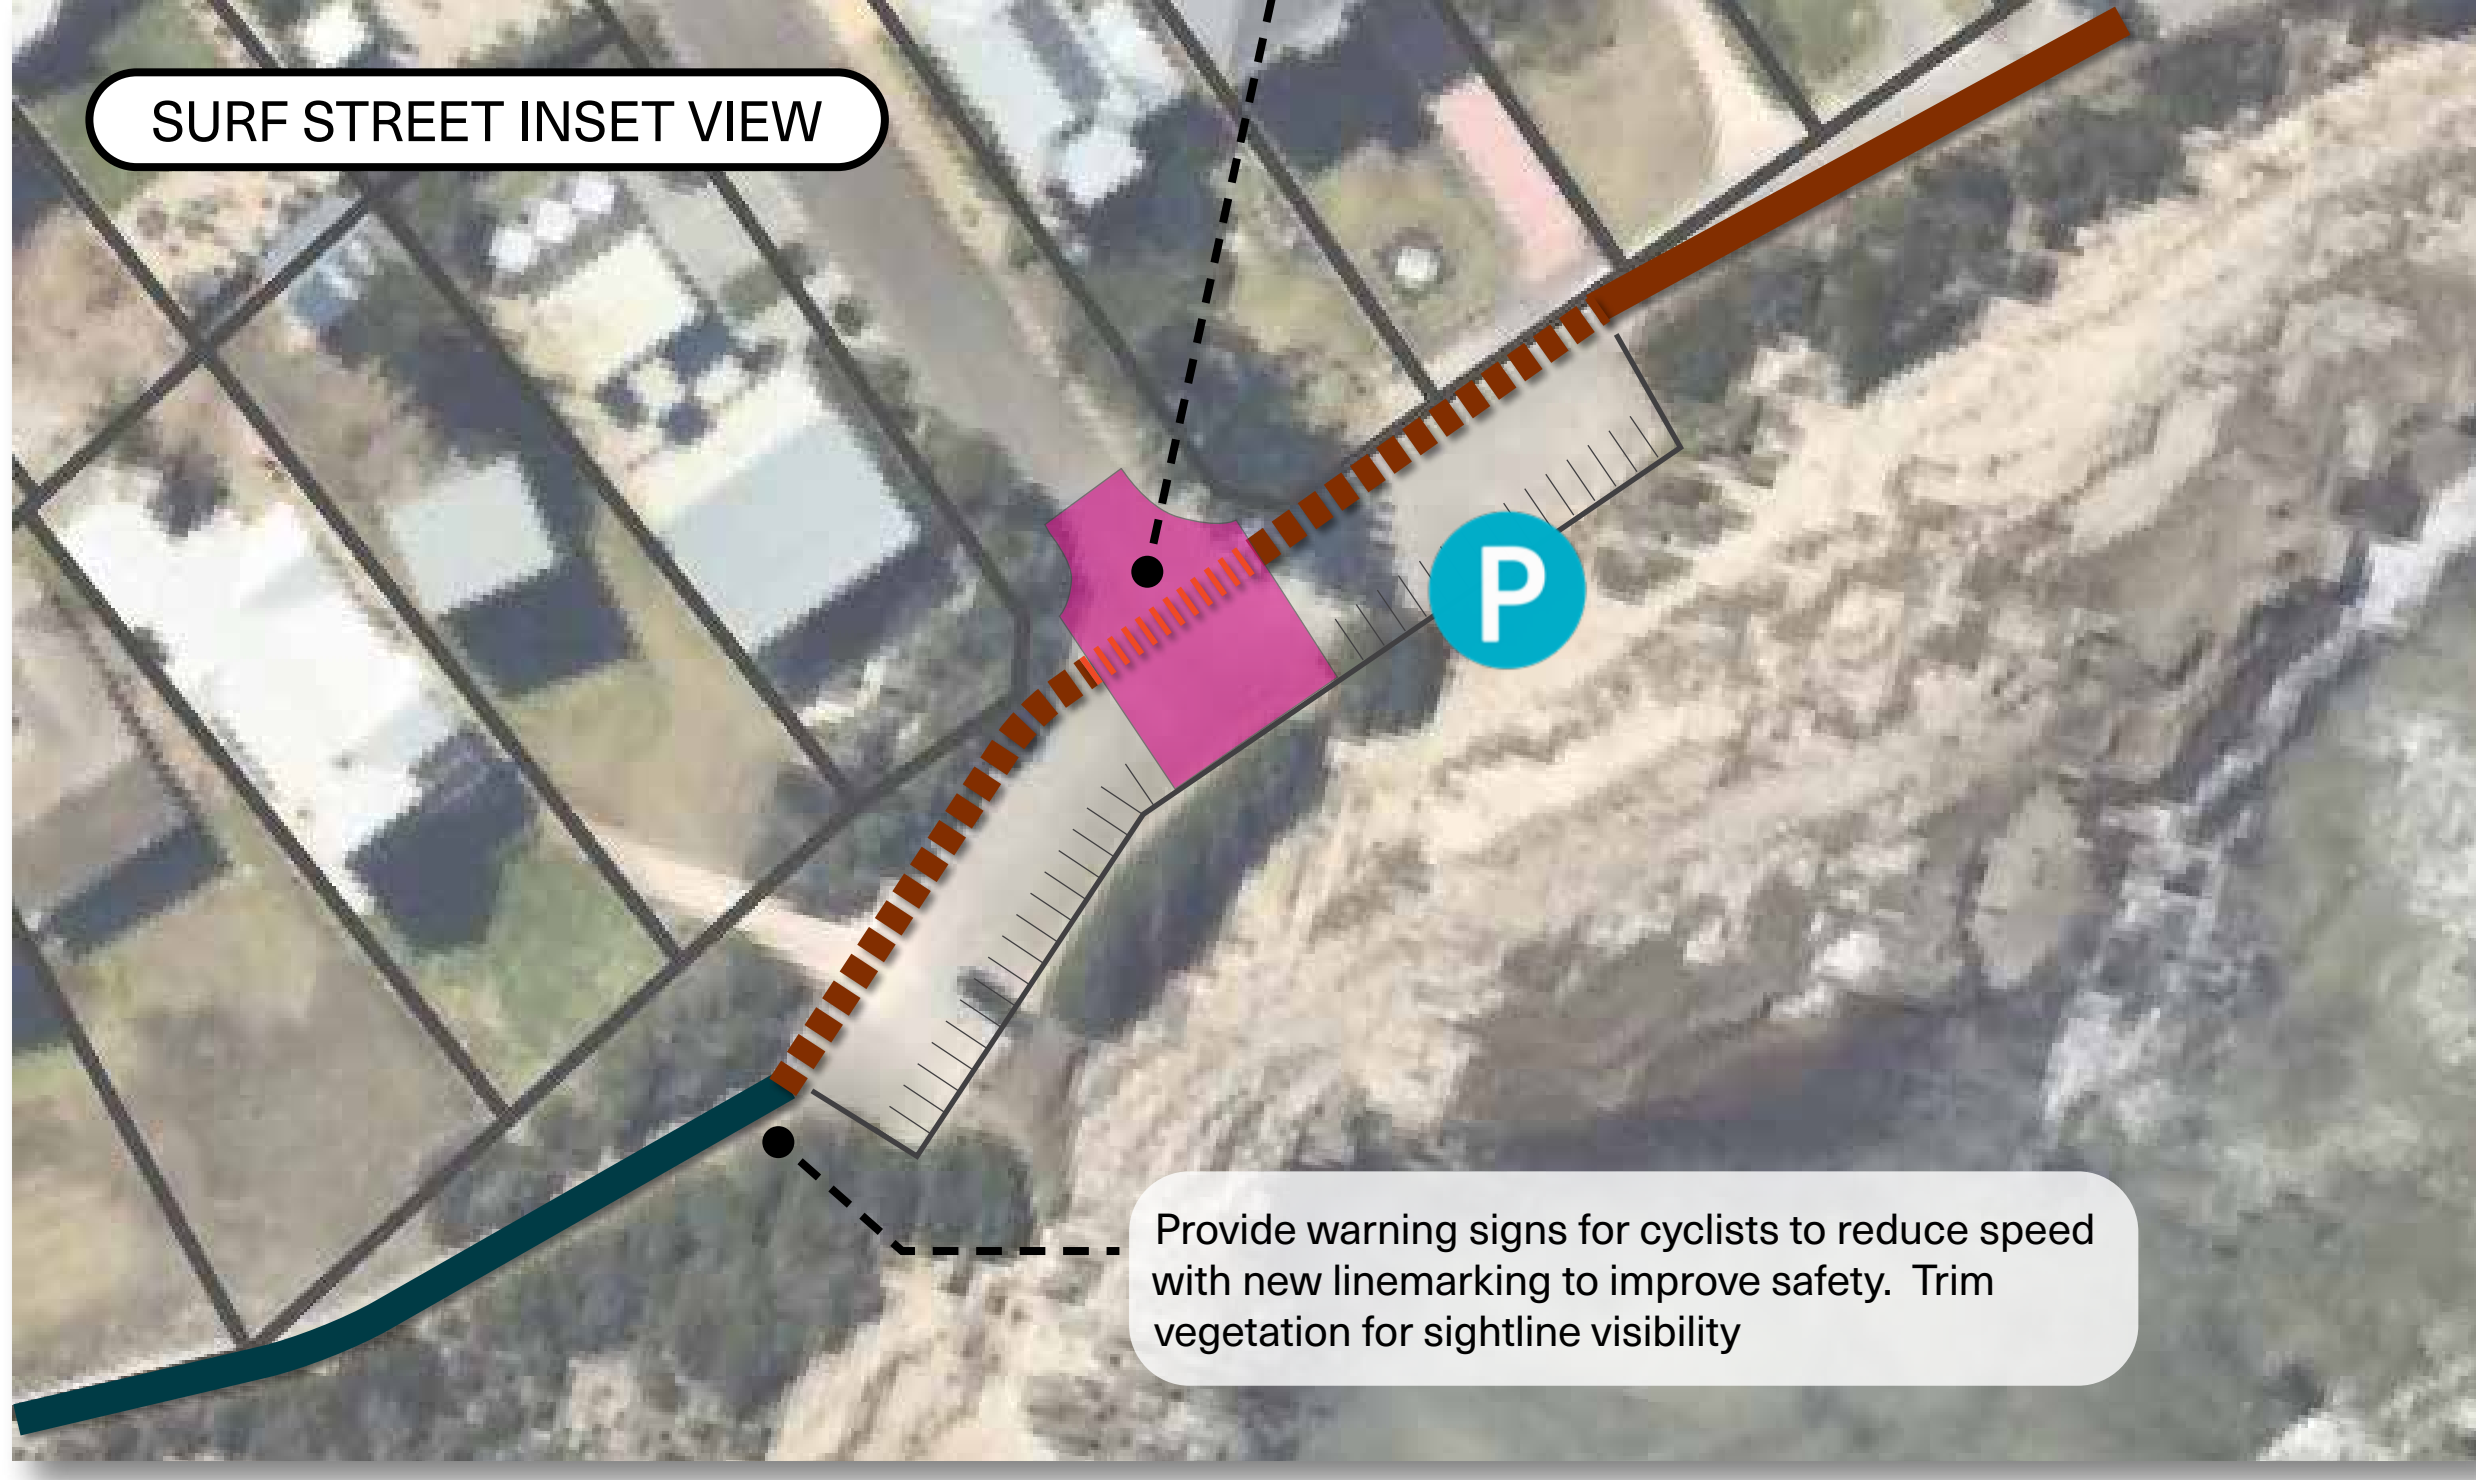


1:500@A1

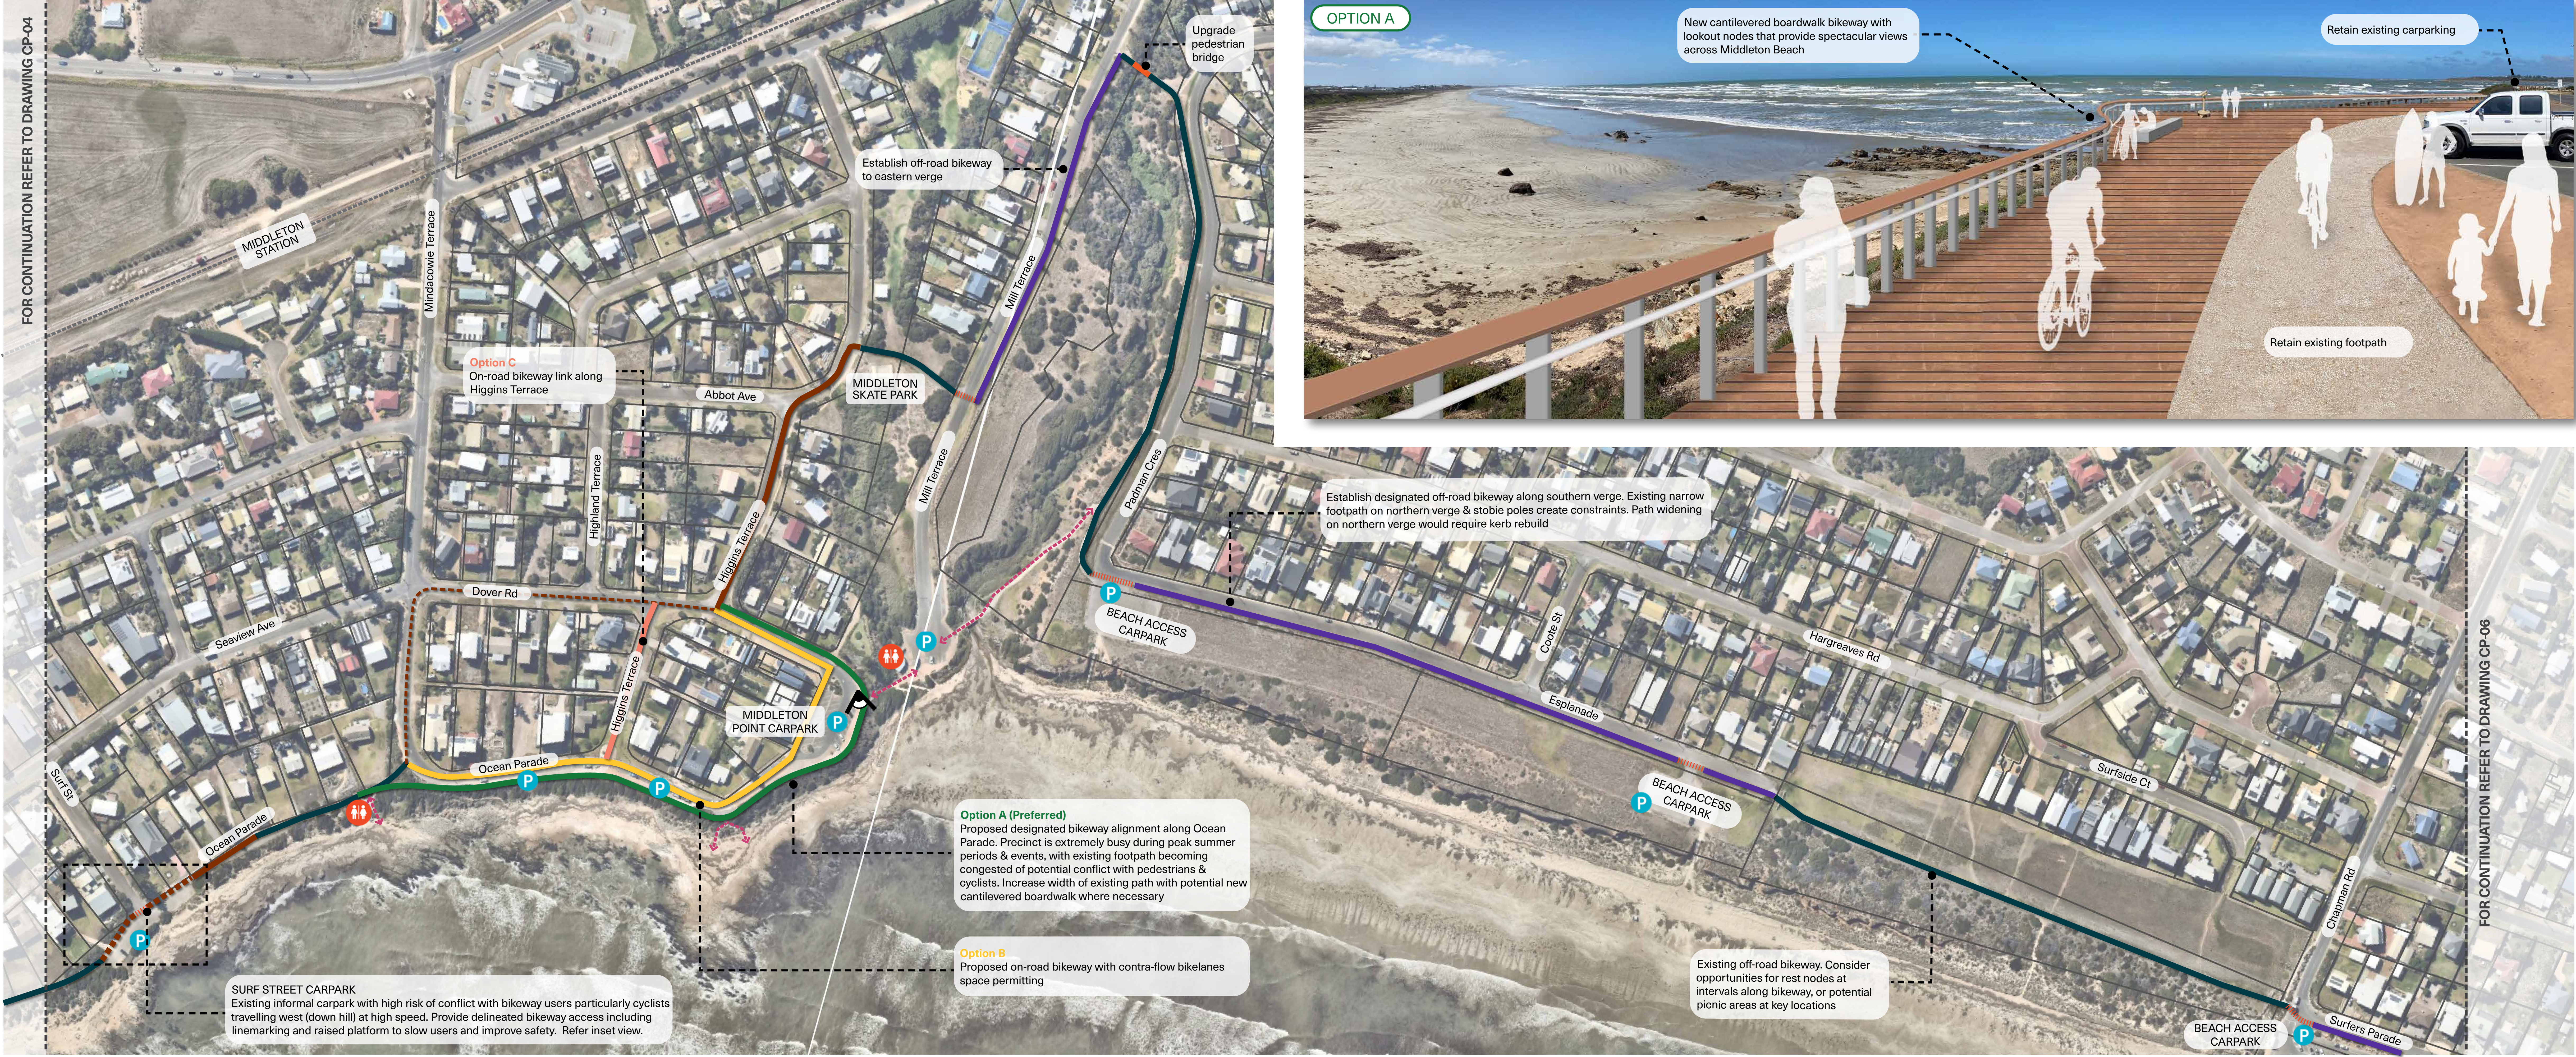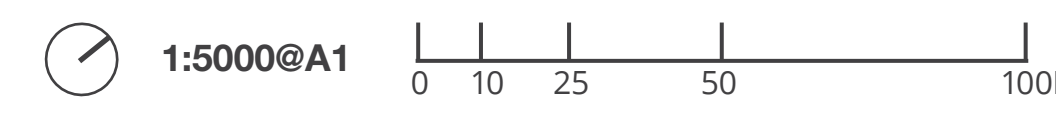

MIDDLETON

SURFERS PARADE


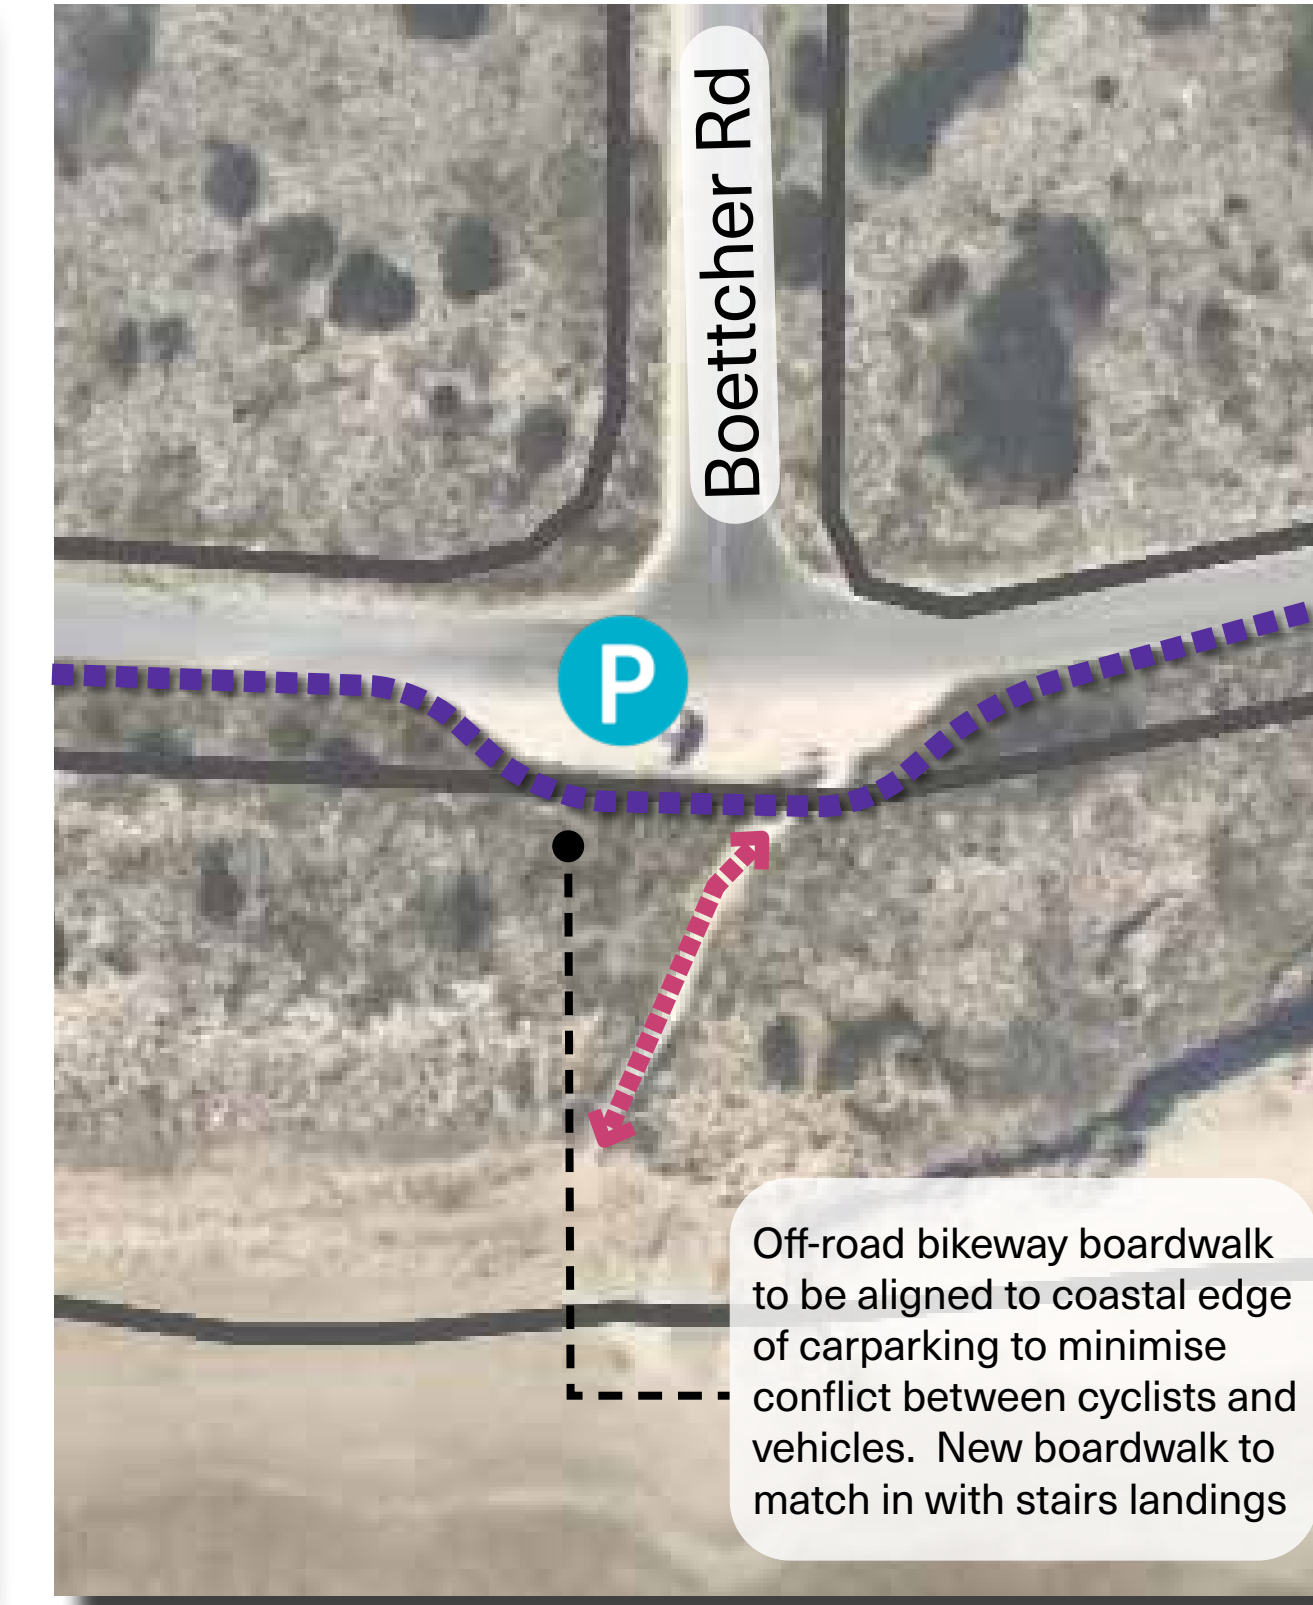
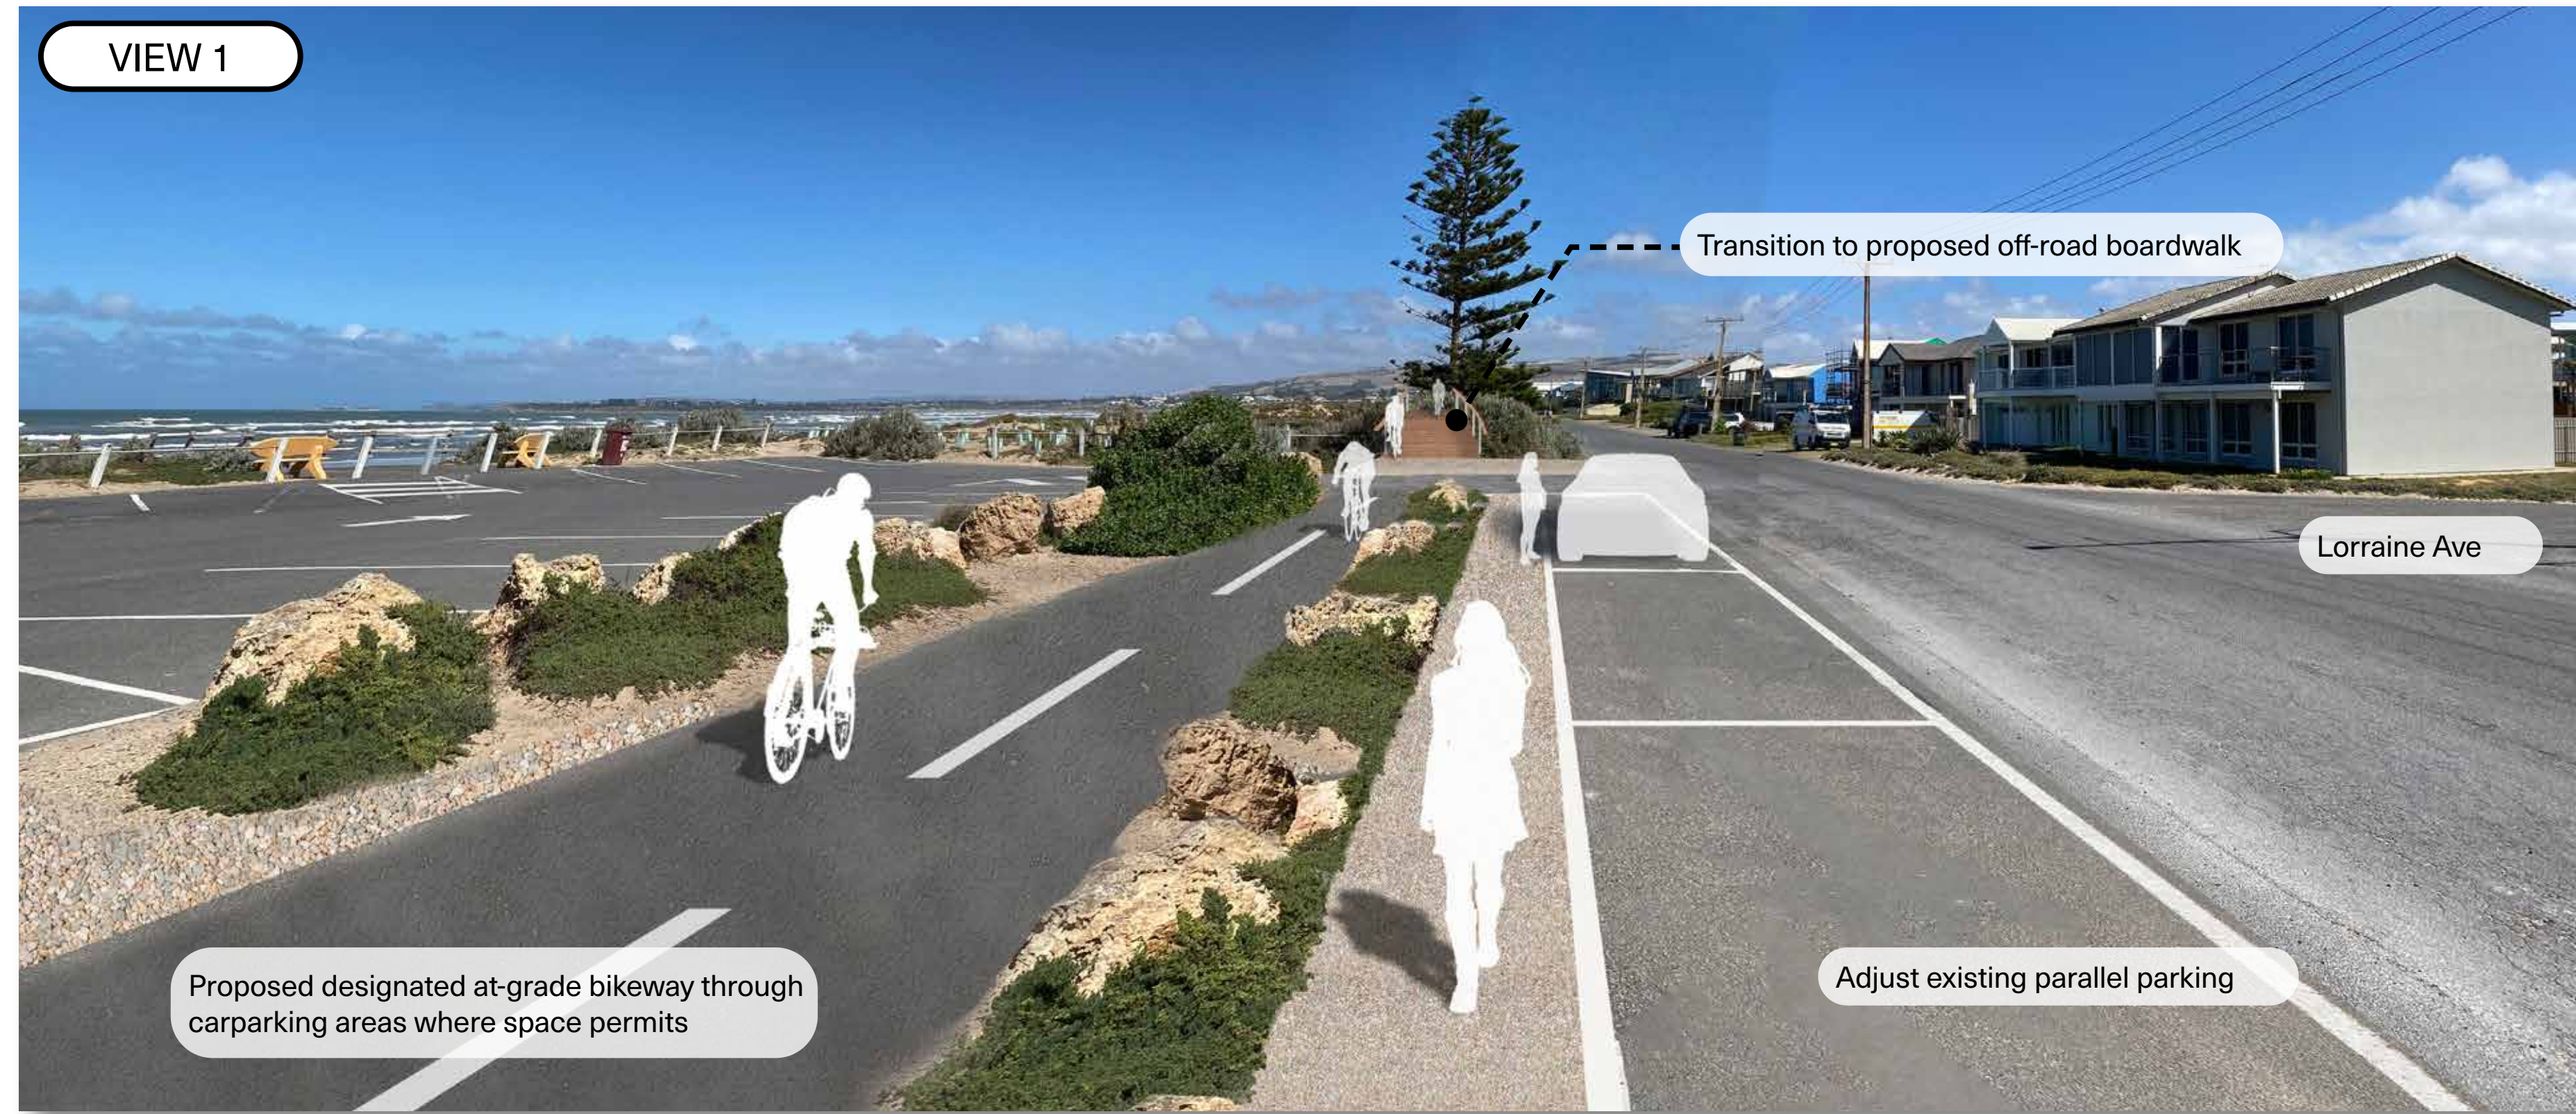


CP-06

Legend


- Bikeway option A
- Bikeway option B
- Bikeway option C
- Proposed off-road bikeway (Boardwalk)
- Proposed off-road bikeway
- Proposed / enhanced on-road bikeway
- Existing on-road bikeway route
- Existing off-road bikeway
- Improve intersection safety
- Rail corridor
- Existing path connection
- Perspective view
- Cafe
- Car Parking
- Public Toilet




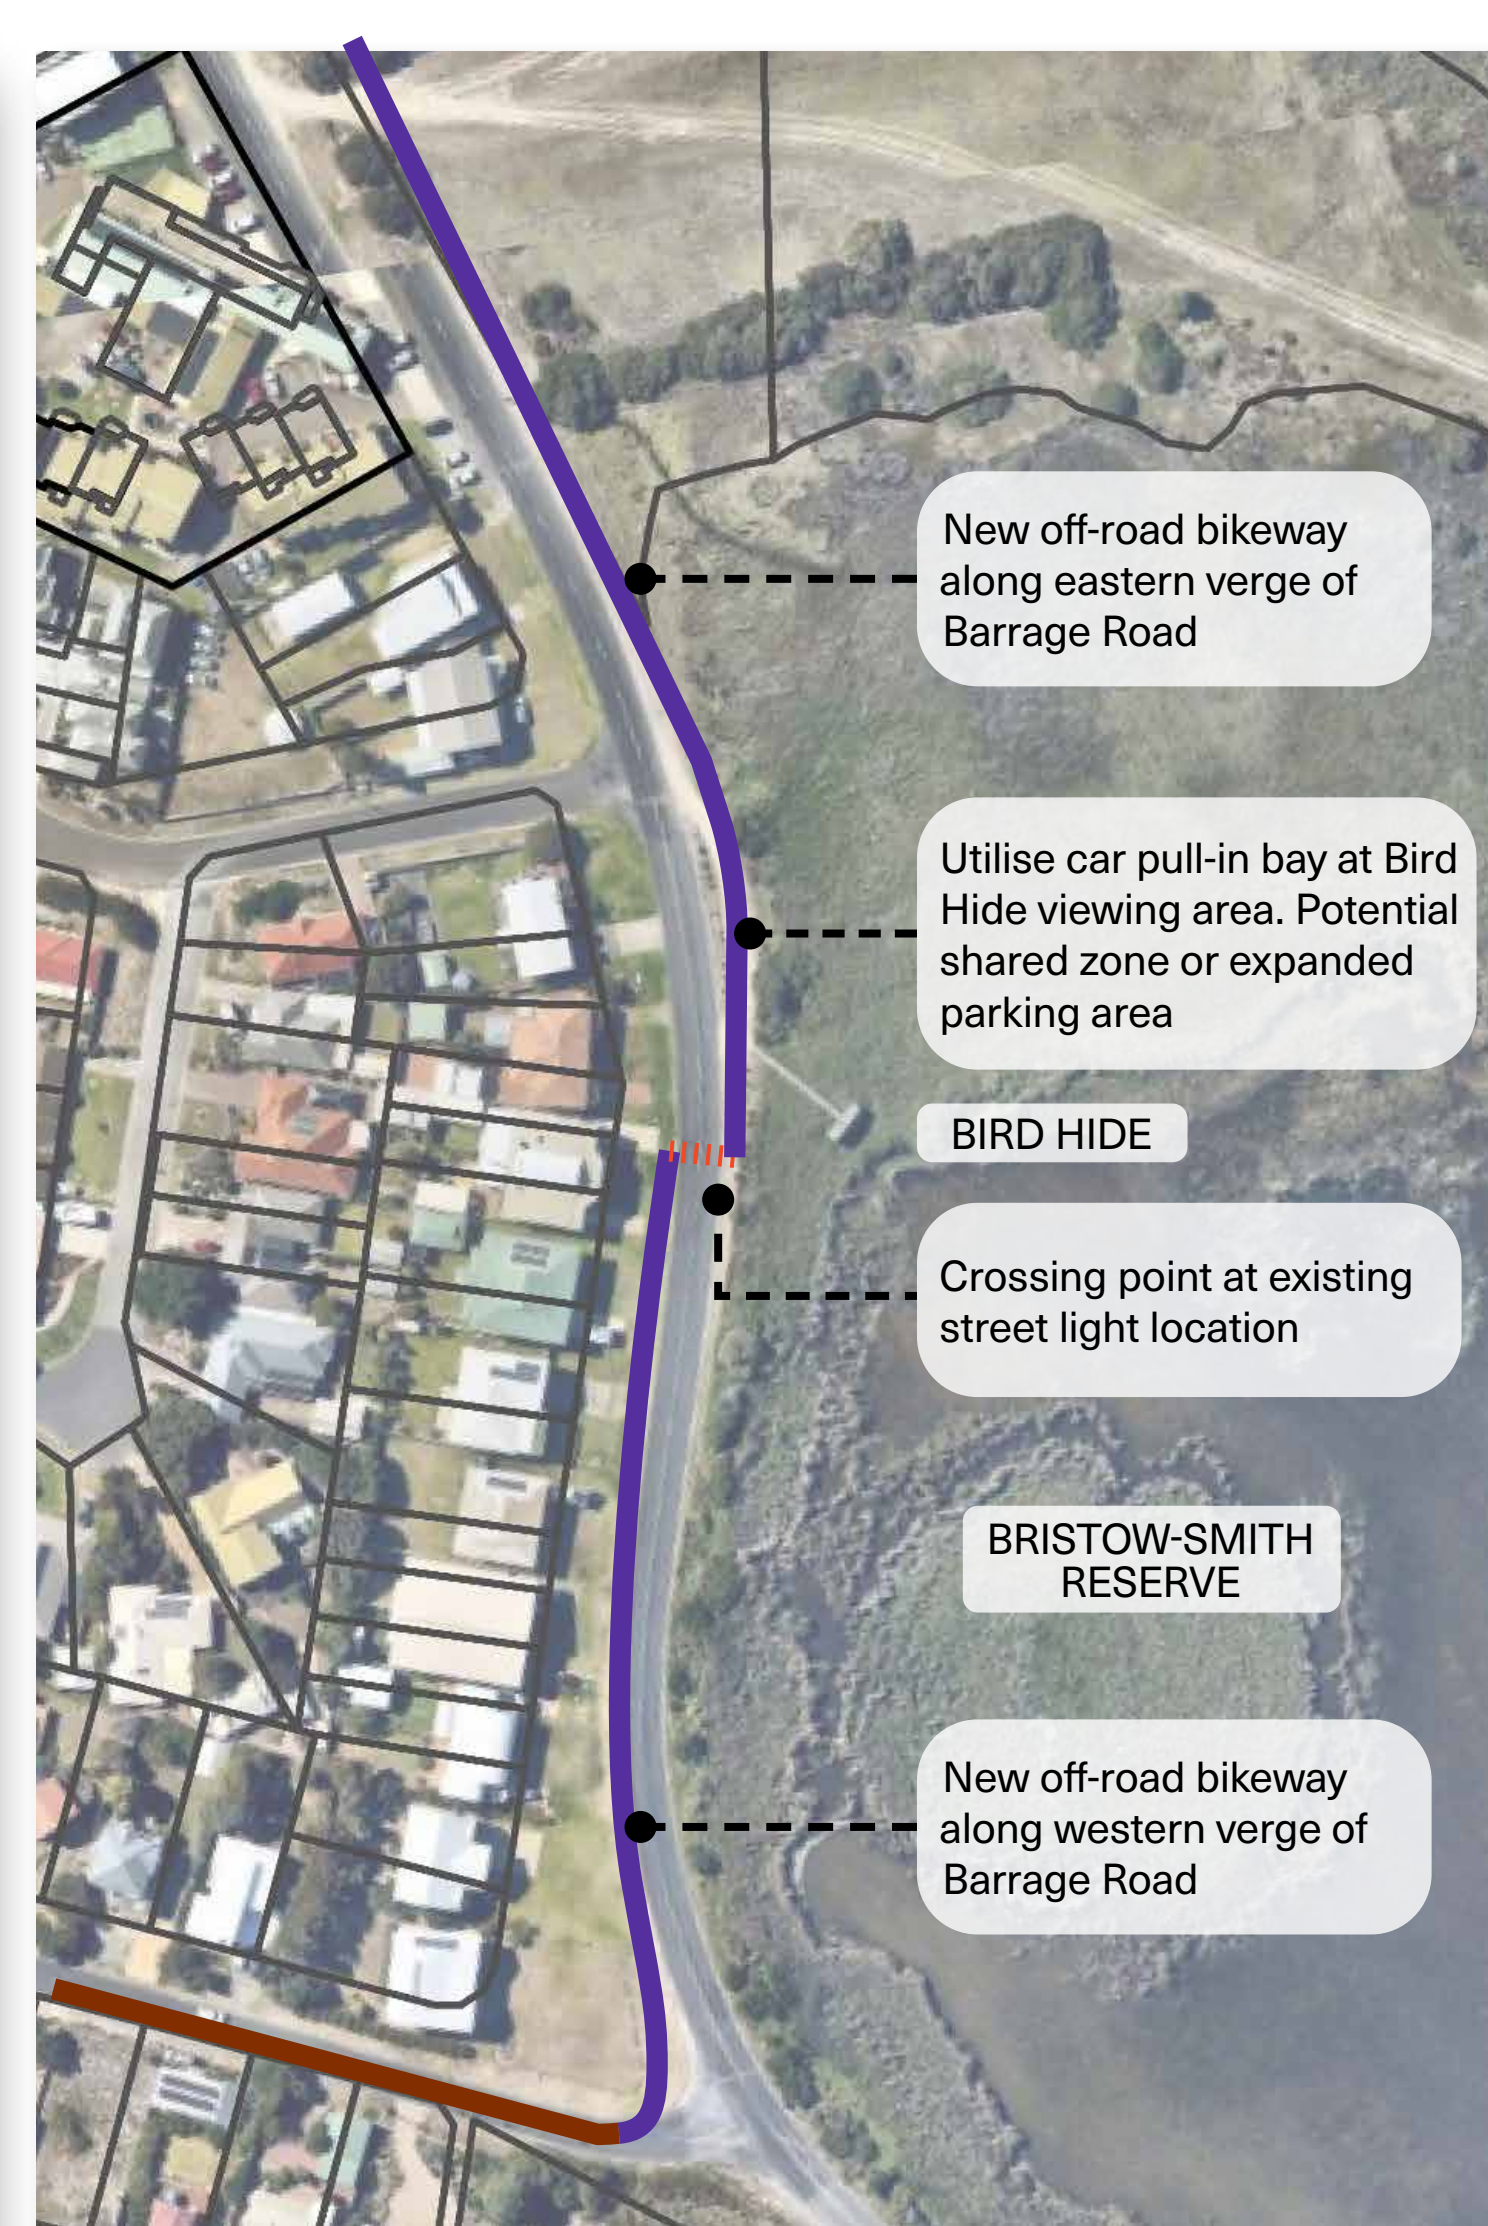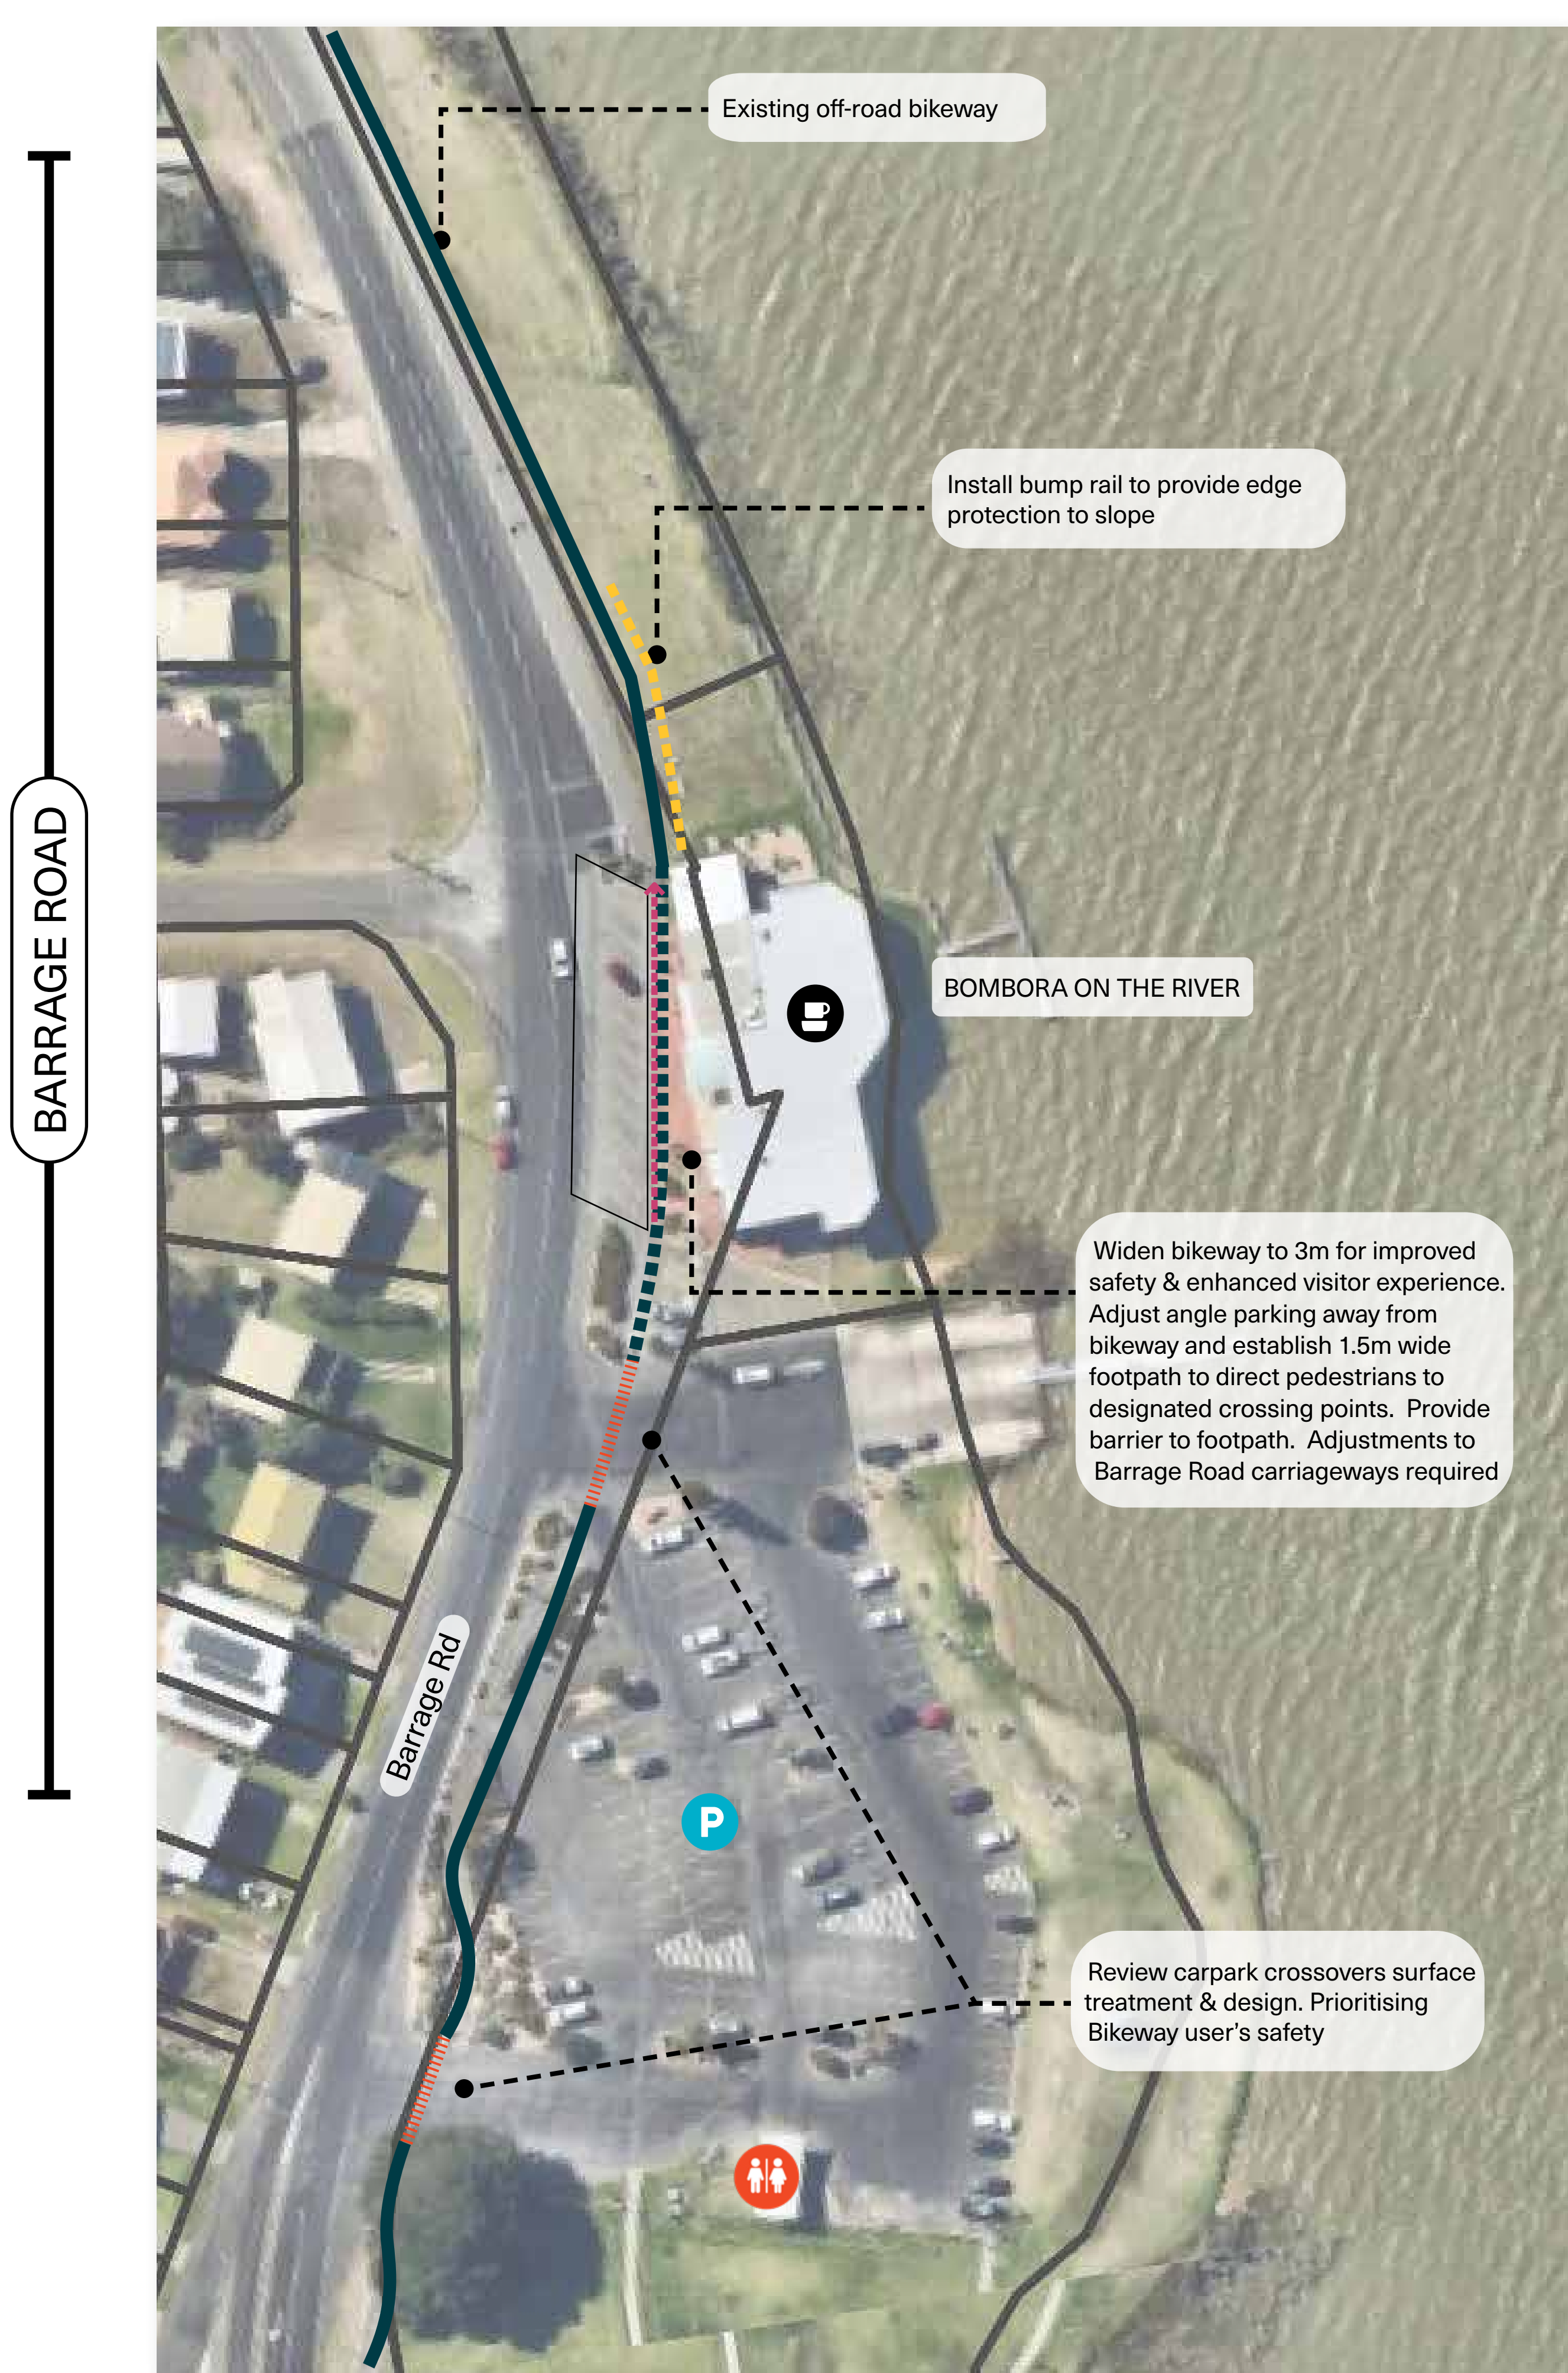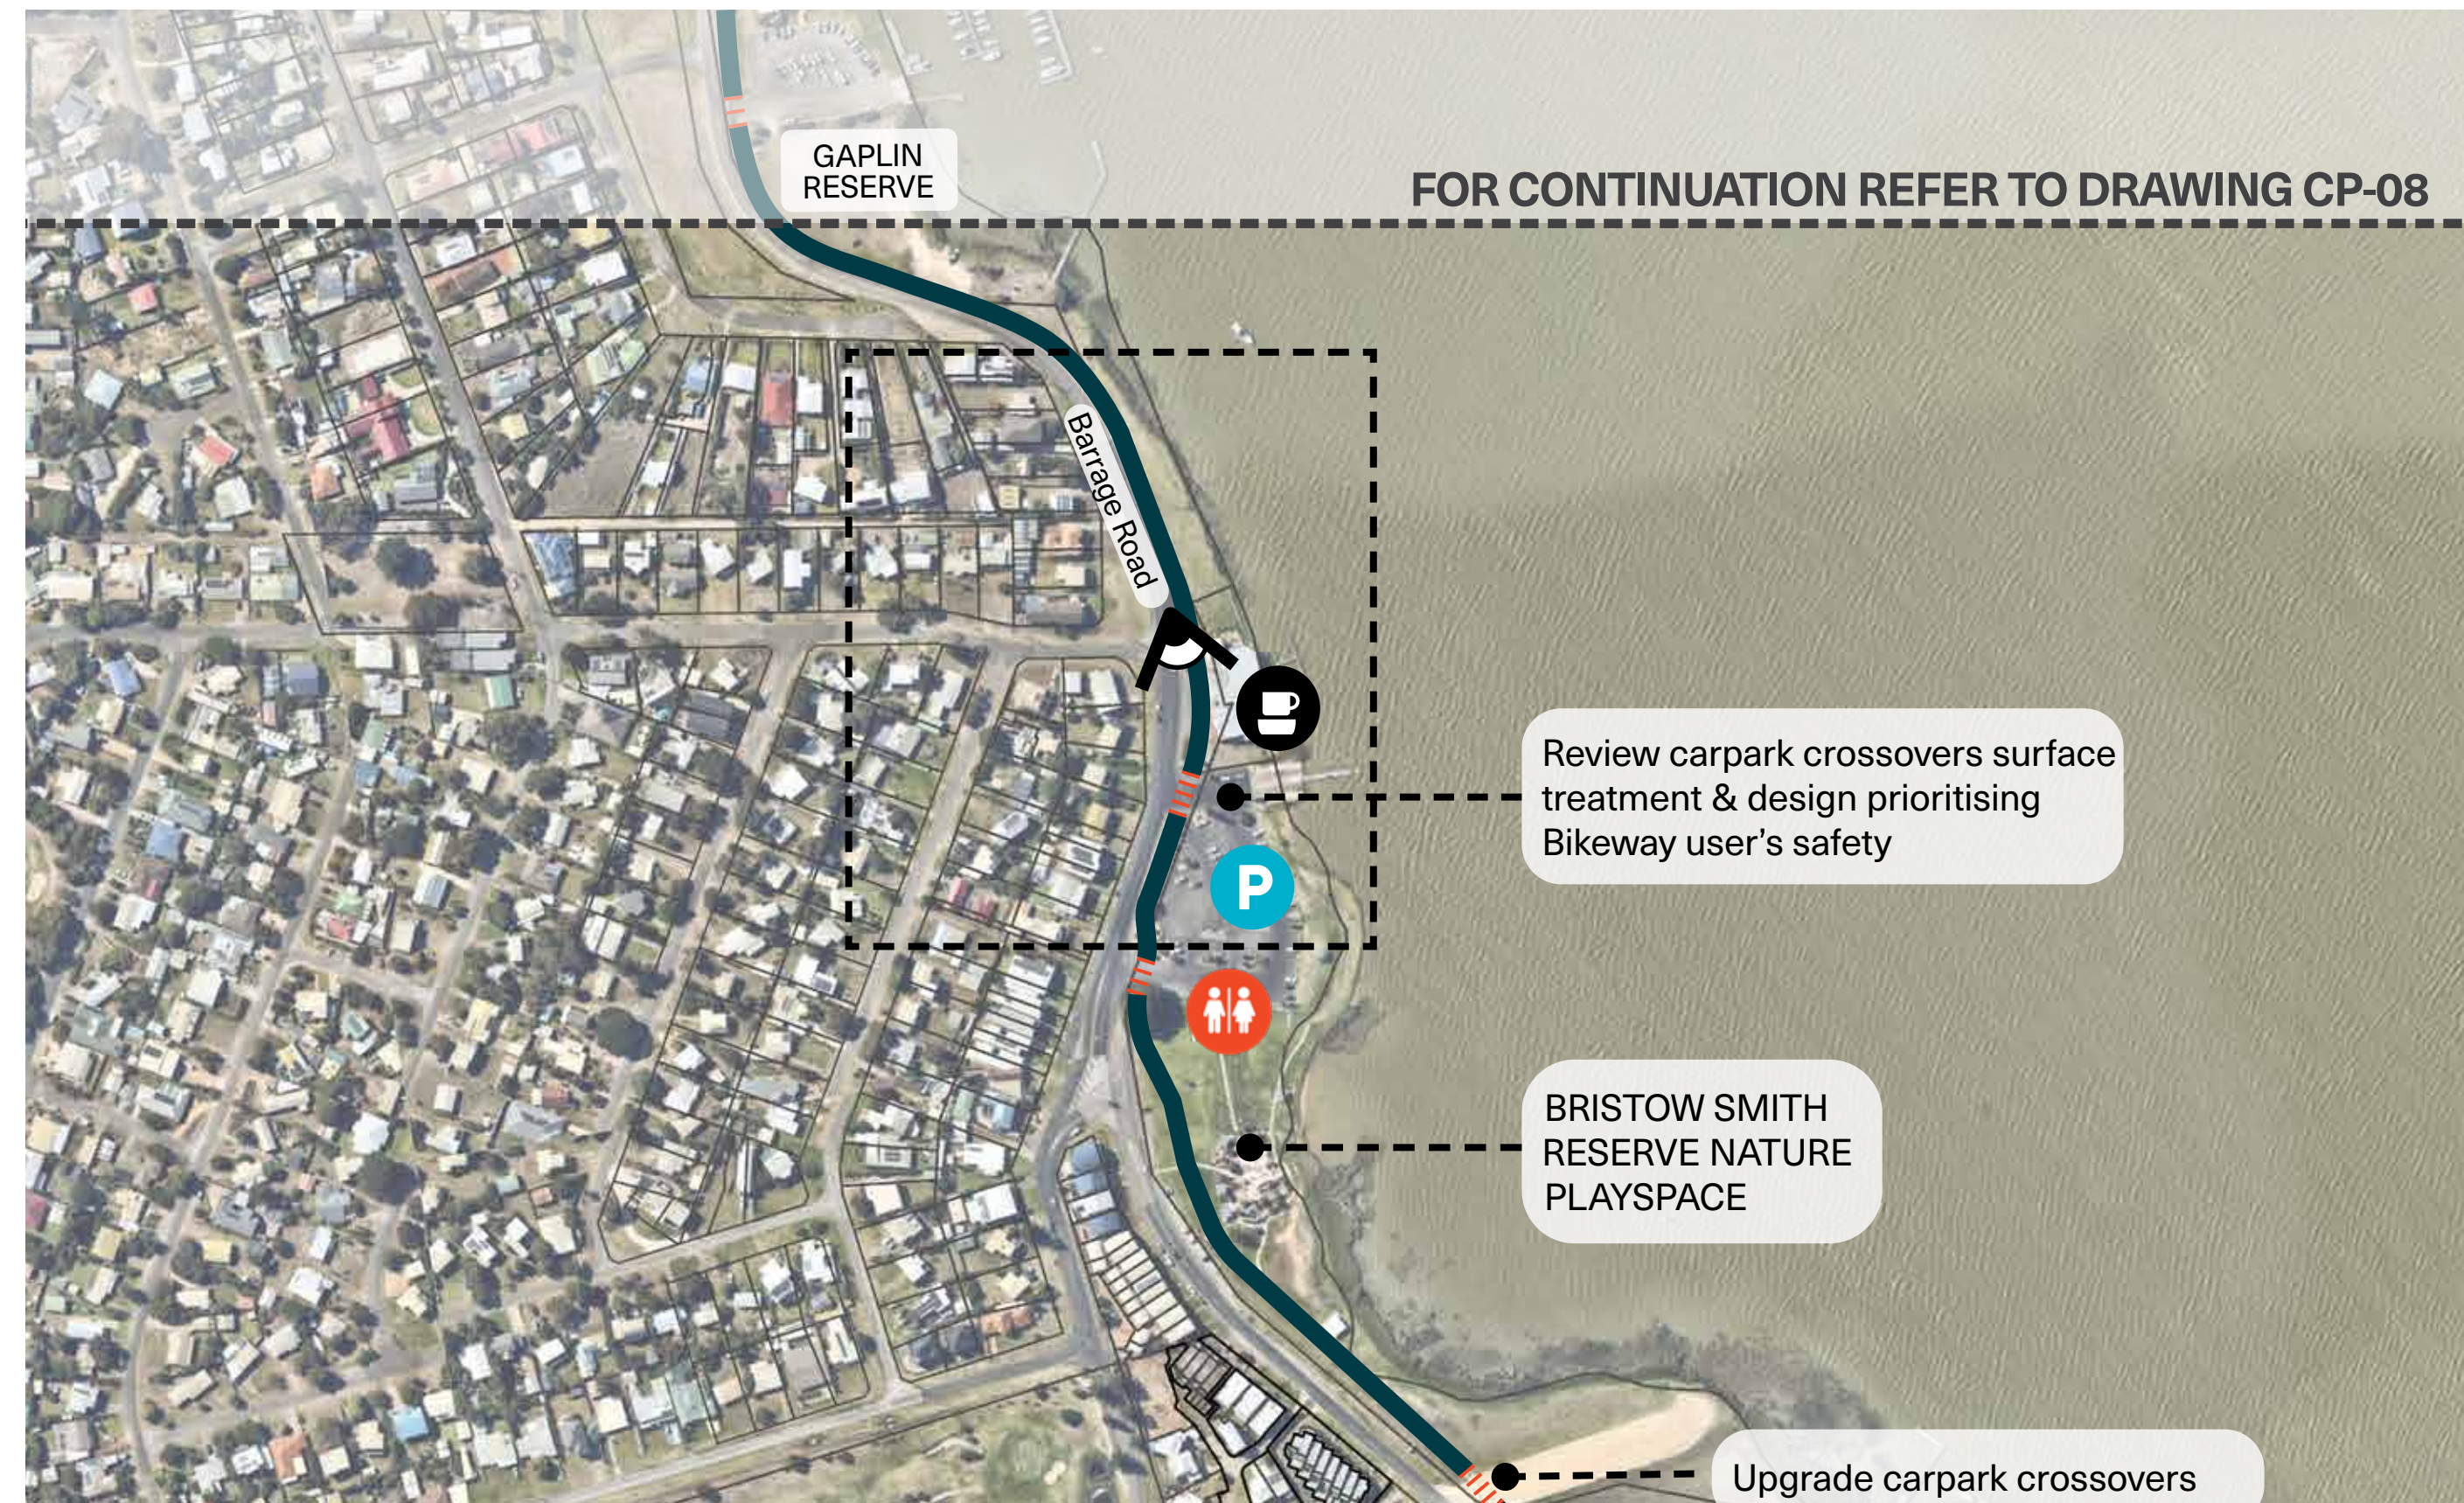

CP-07

Legend

 	Proposed off-road bikeway
	Proposed / enhanced on-road bikeway
	Existing on-road bikeway route
	Existing off-road bikeway
	Improve intersection safety
	Existing path connection
	Perspective view
	Cafe
	Car Parking
	Public Toilet

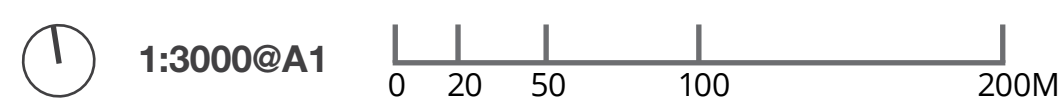

GOOLWA BEACH

CP-08




Legend	
—	Bikeway option A
—	Bikeway option B
—	Proposed off-road bikeway
—	Proposed / enhanced on-road bikeway
- - - - -	Existing on-road bikeway route
—	Existing off-road bikeway
 	Improve intersection safety
- - - - -	Rail corridor
- - - - -	Existing path connection
	Perspective view
	Cafe
	Car Parking
	Public Toilet




CP-09

Legend


	Existing off-road bikeway
	Improve intersection safety
	Proposed off-road bikeway (Boardwalk)
	Upgrade junctions with adjoining streets
	Upgrade barrier junction
	Cafe
	Car Parking
	Public Toilet

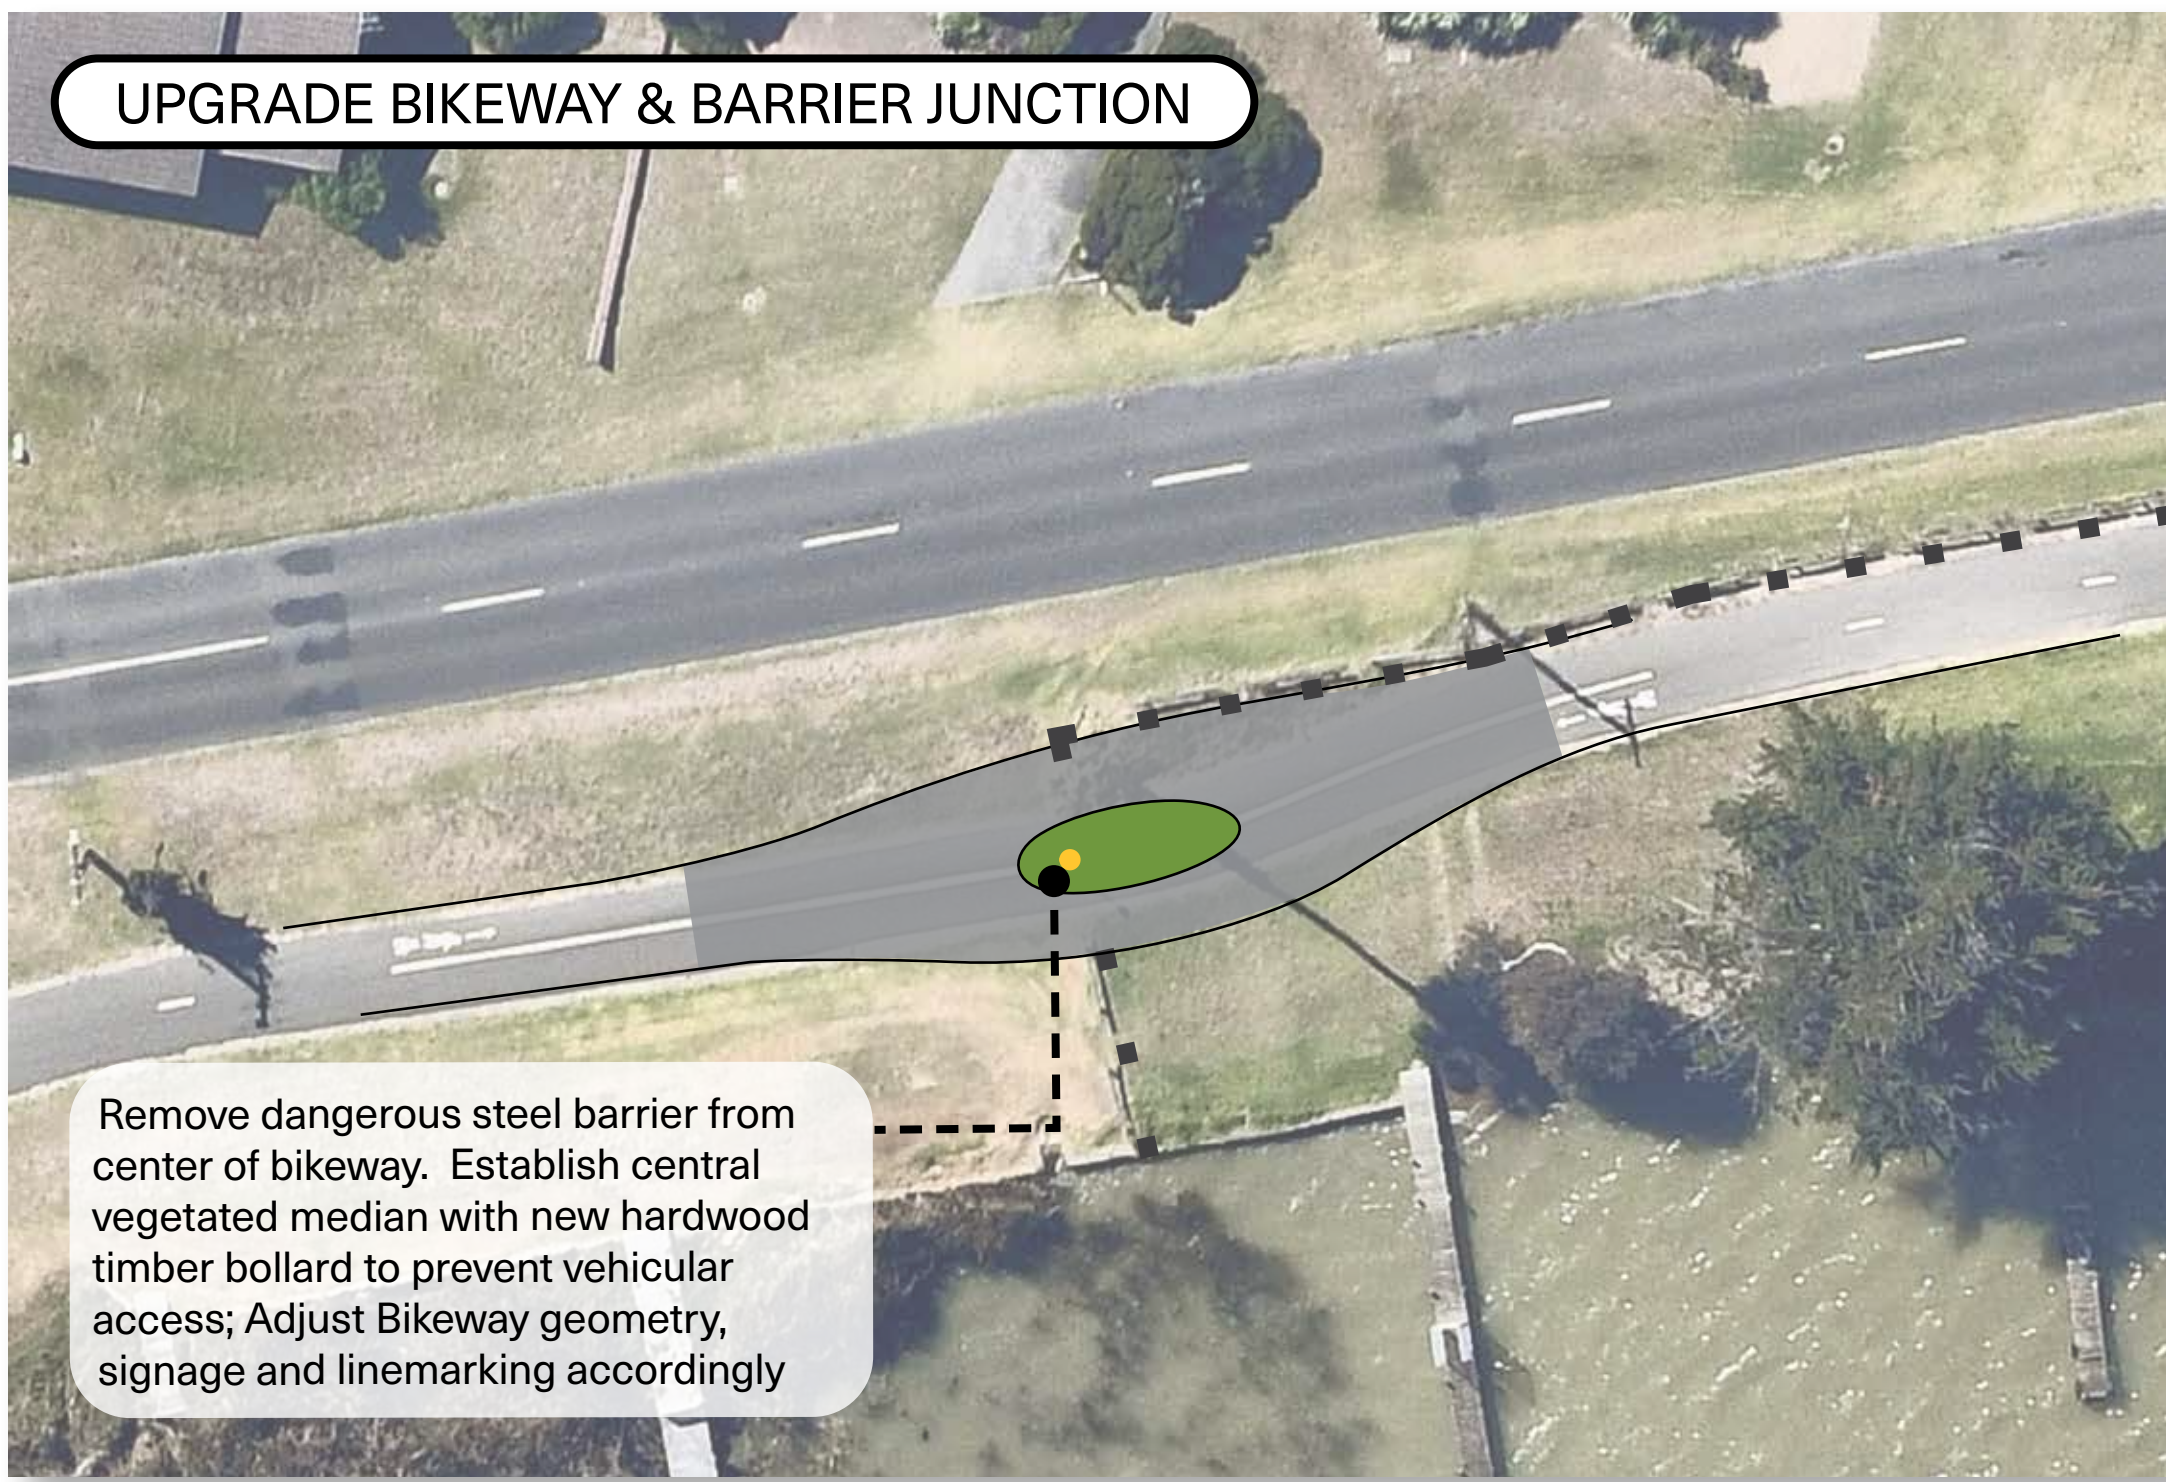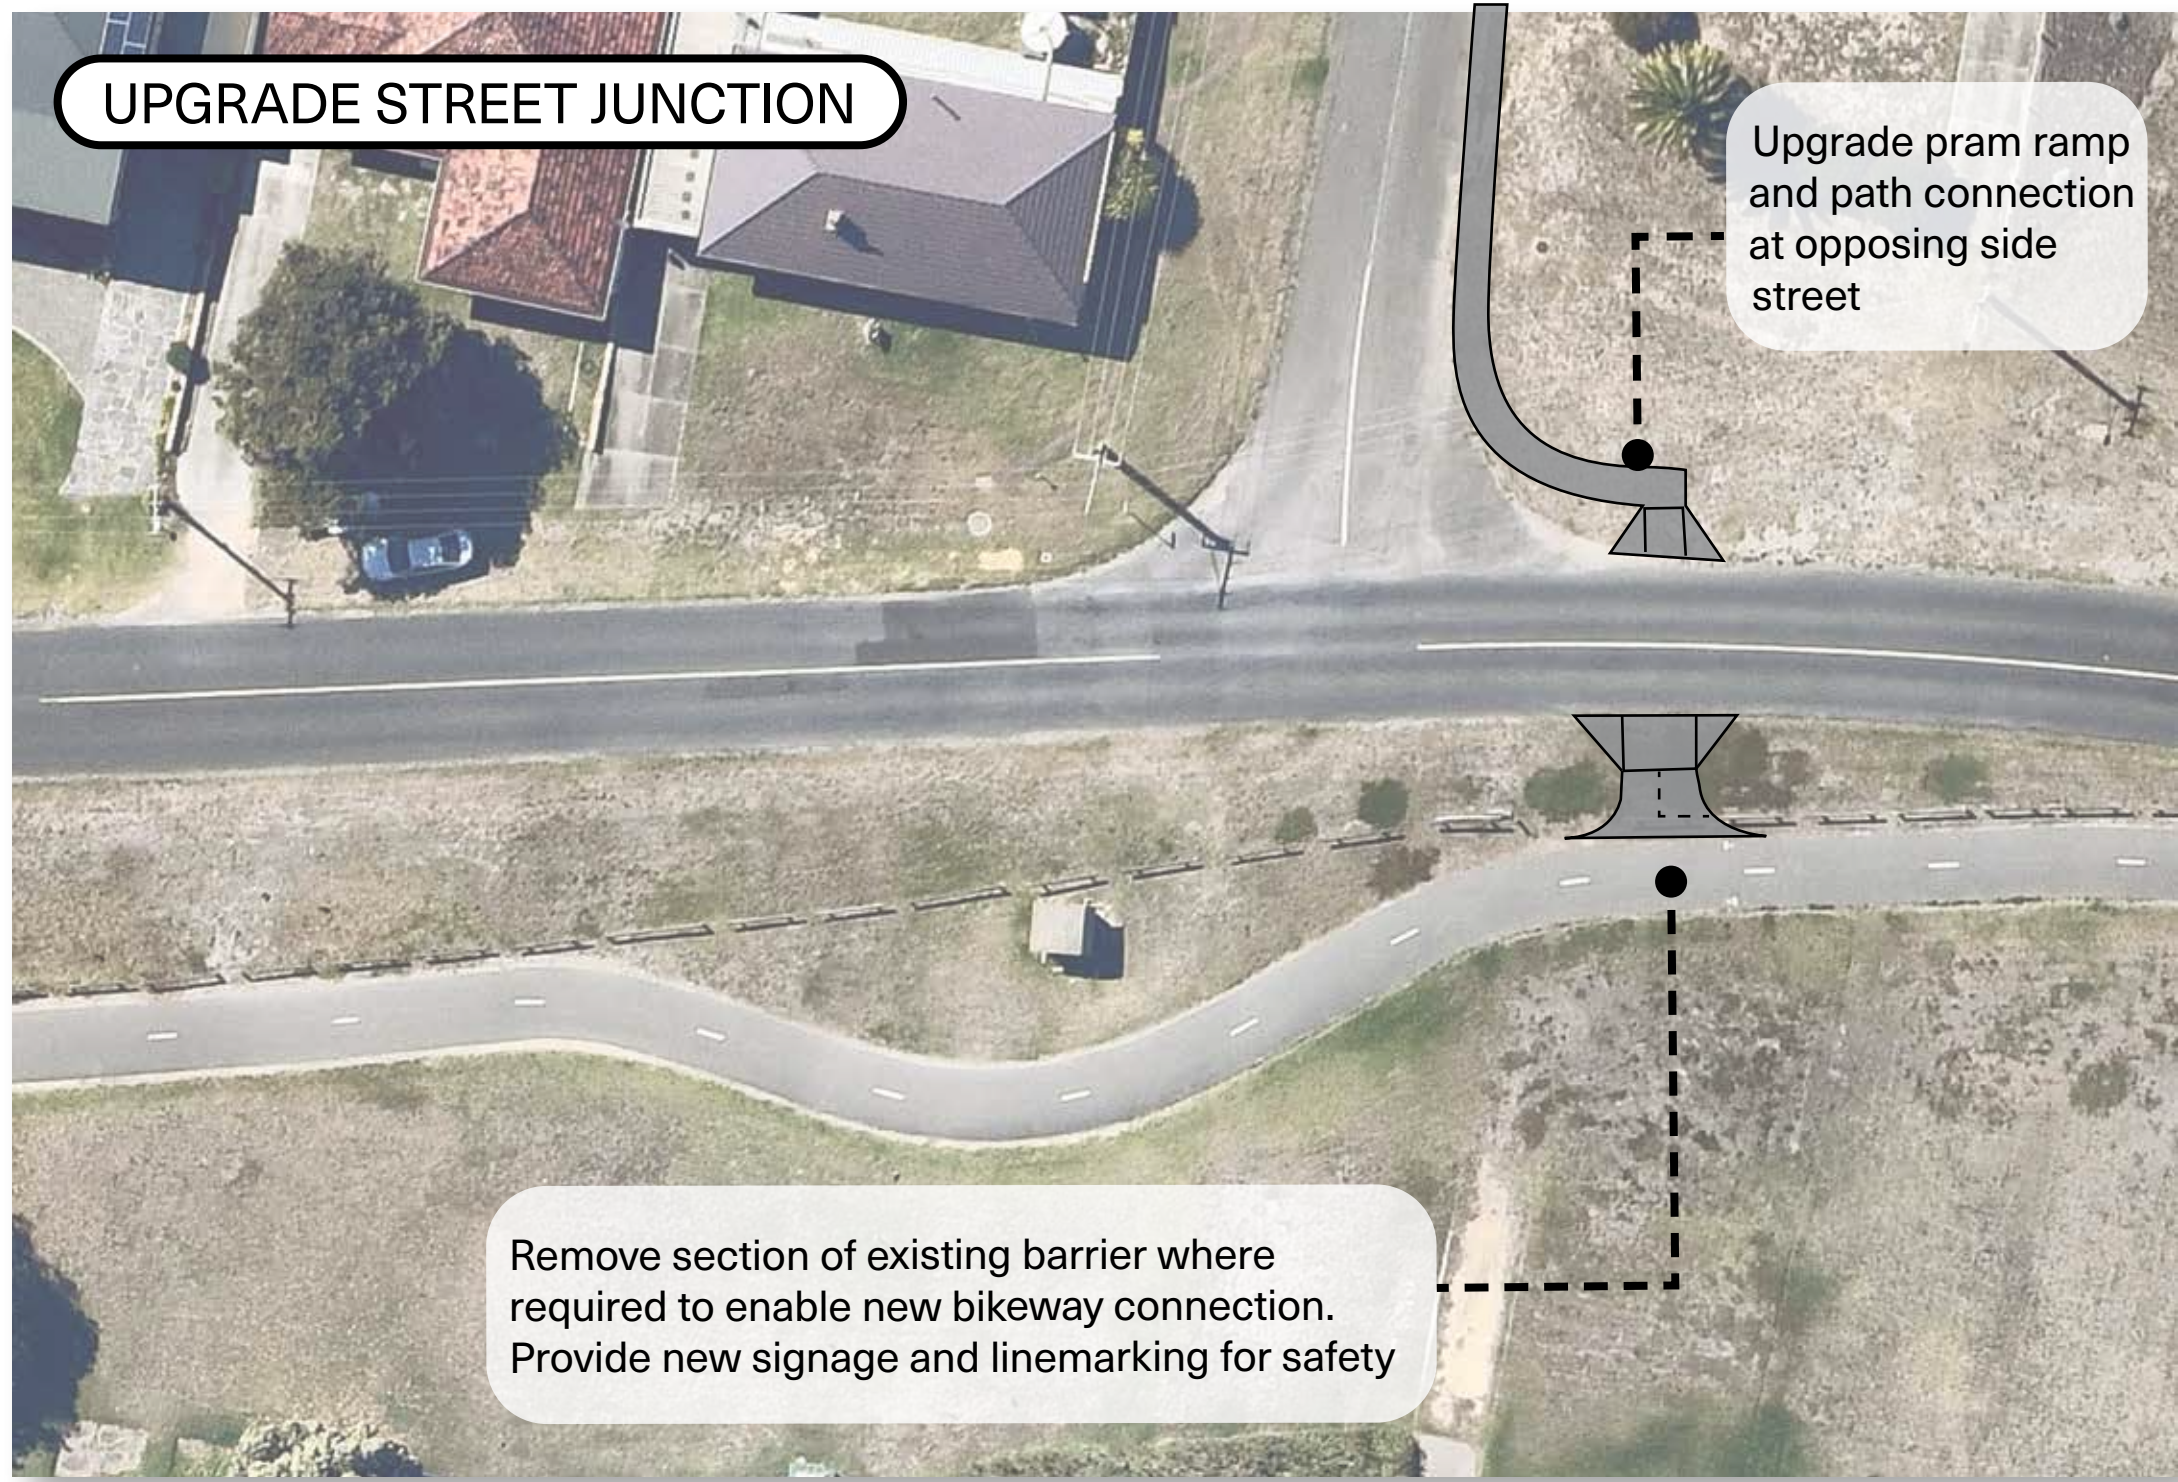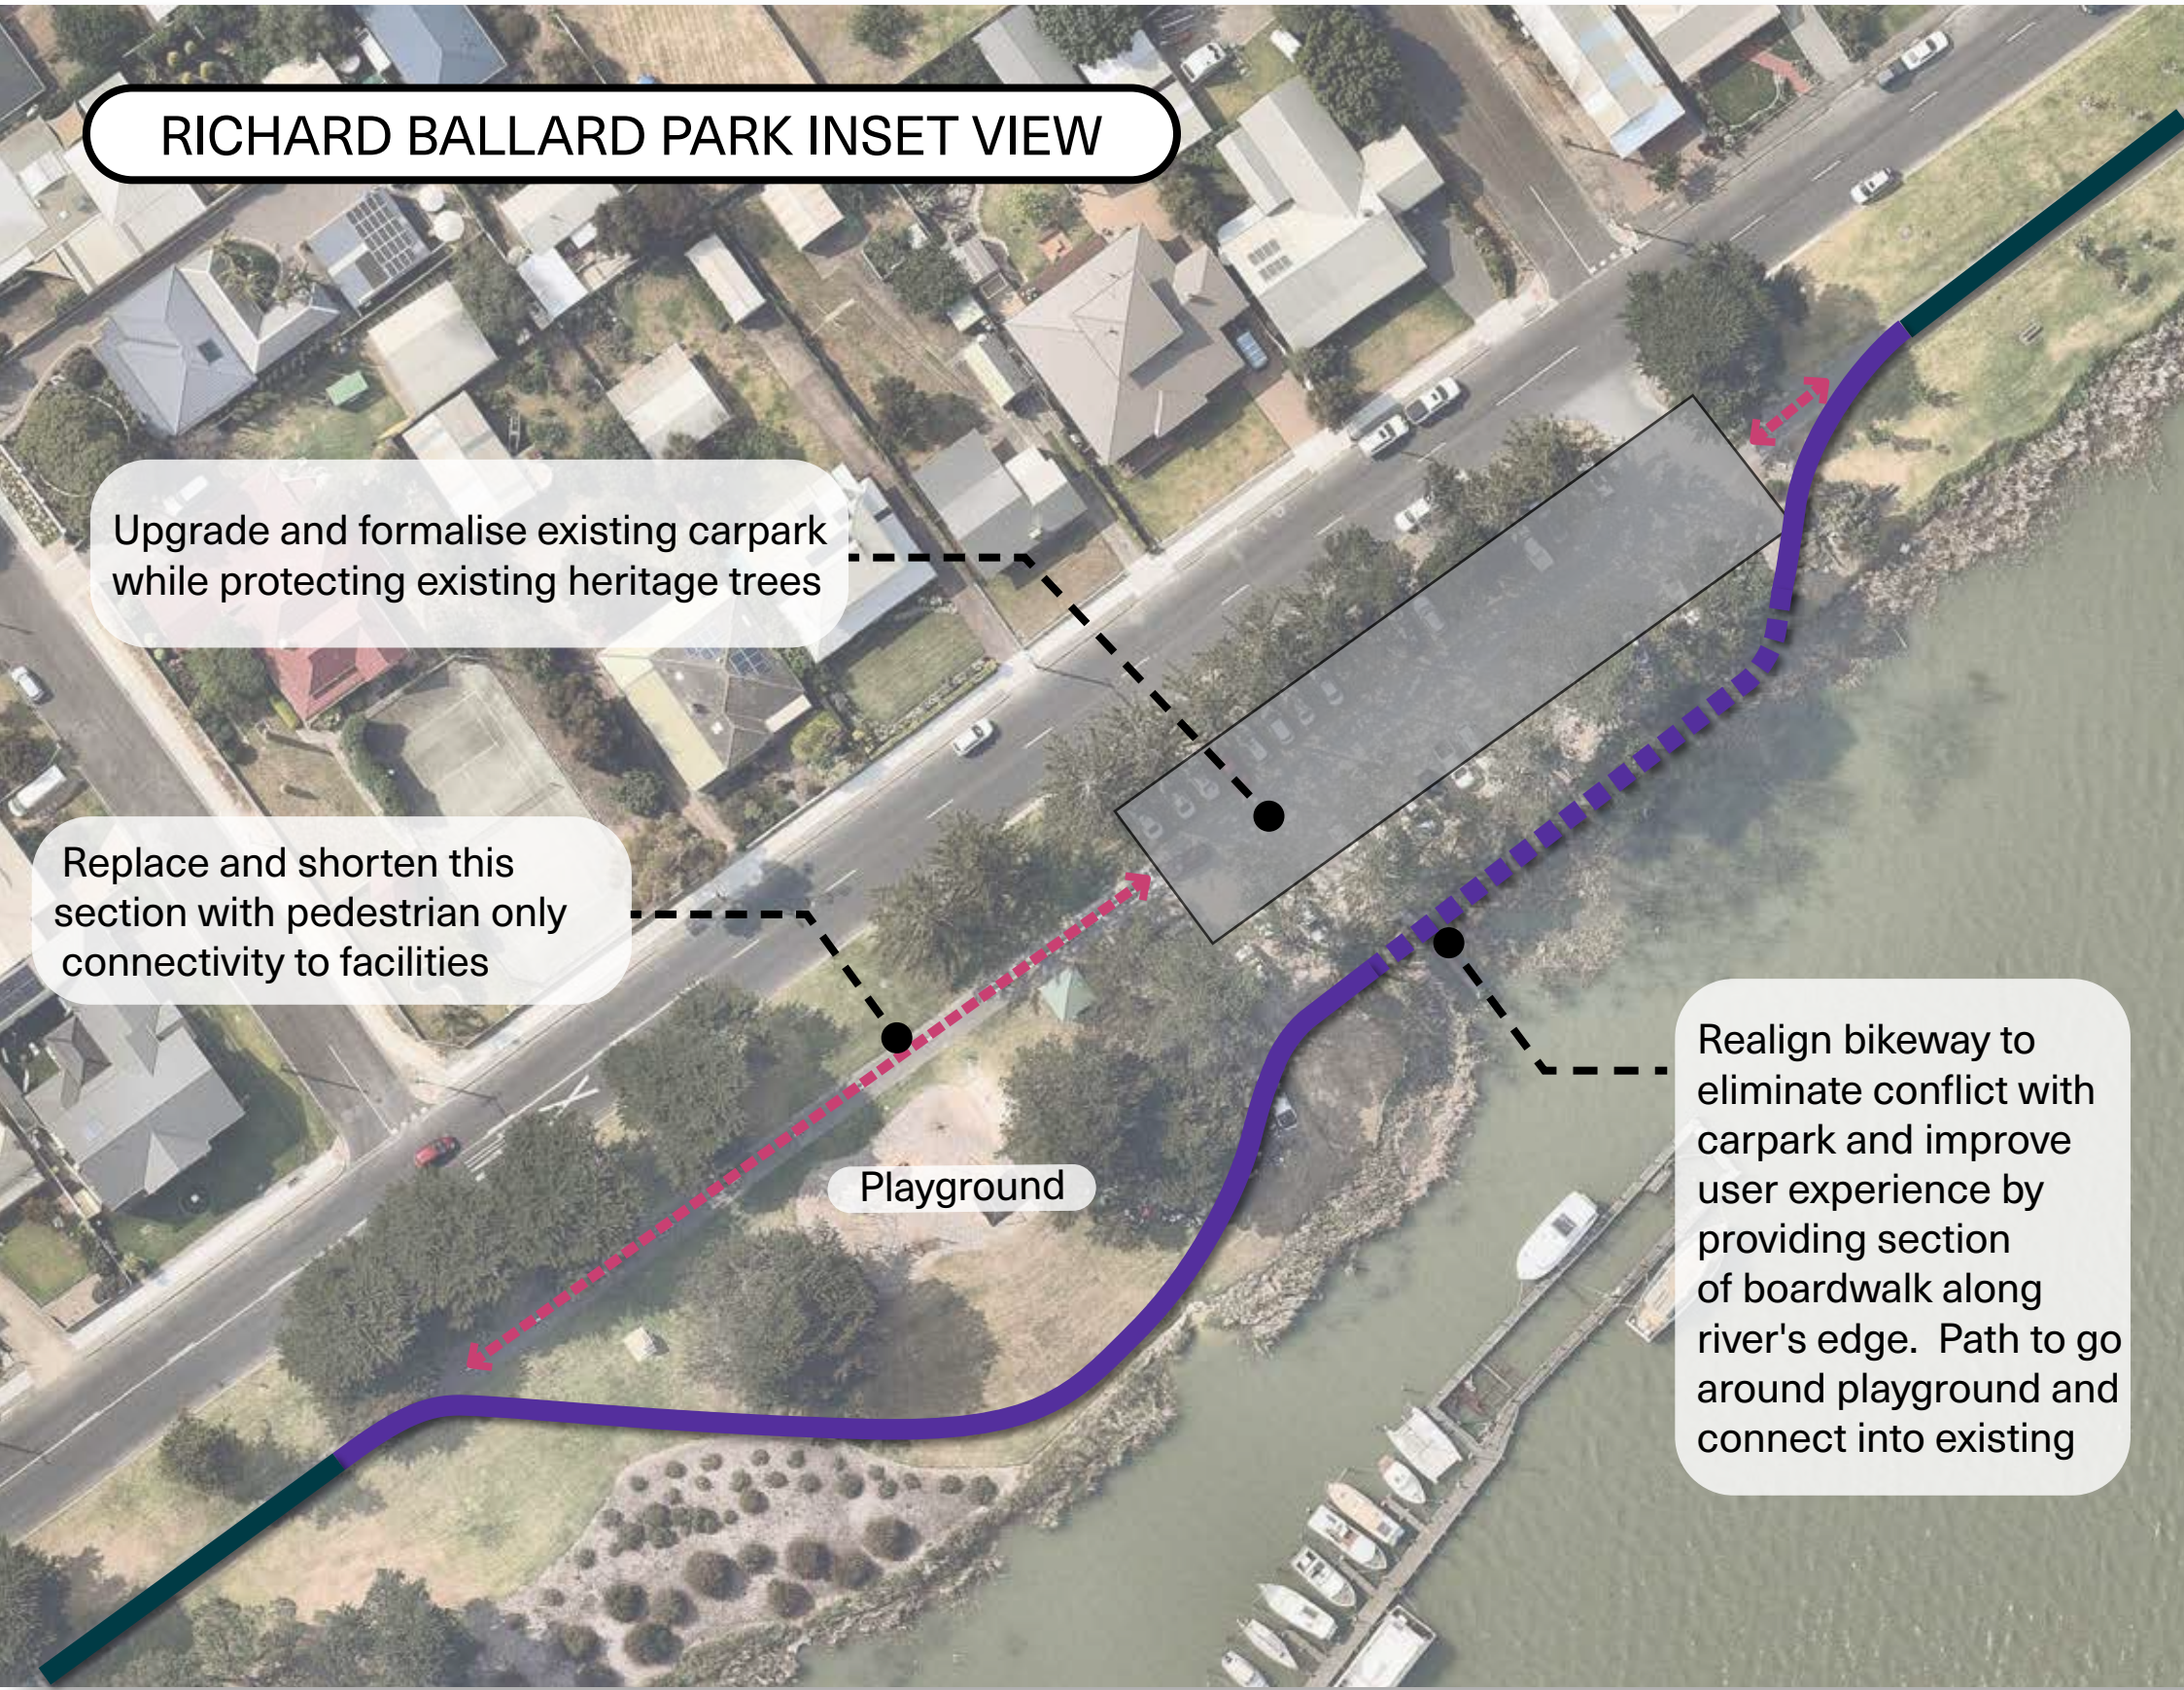


CP-10

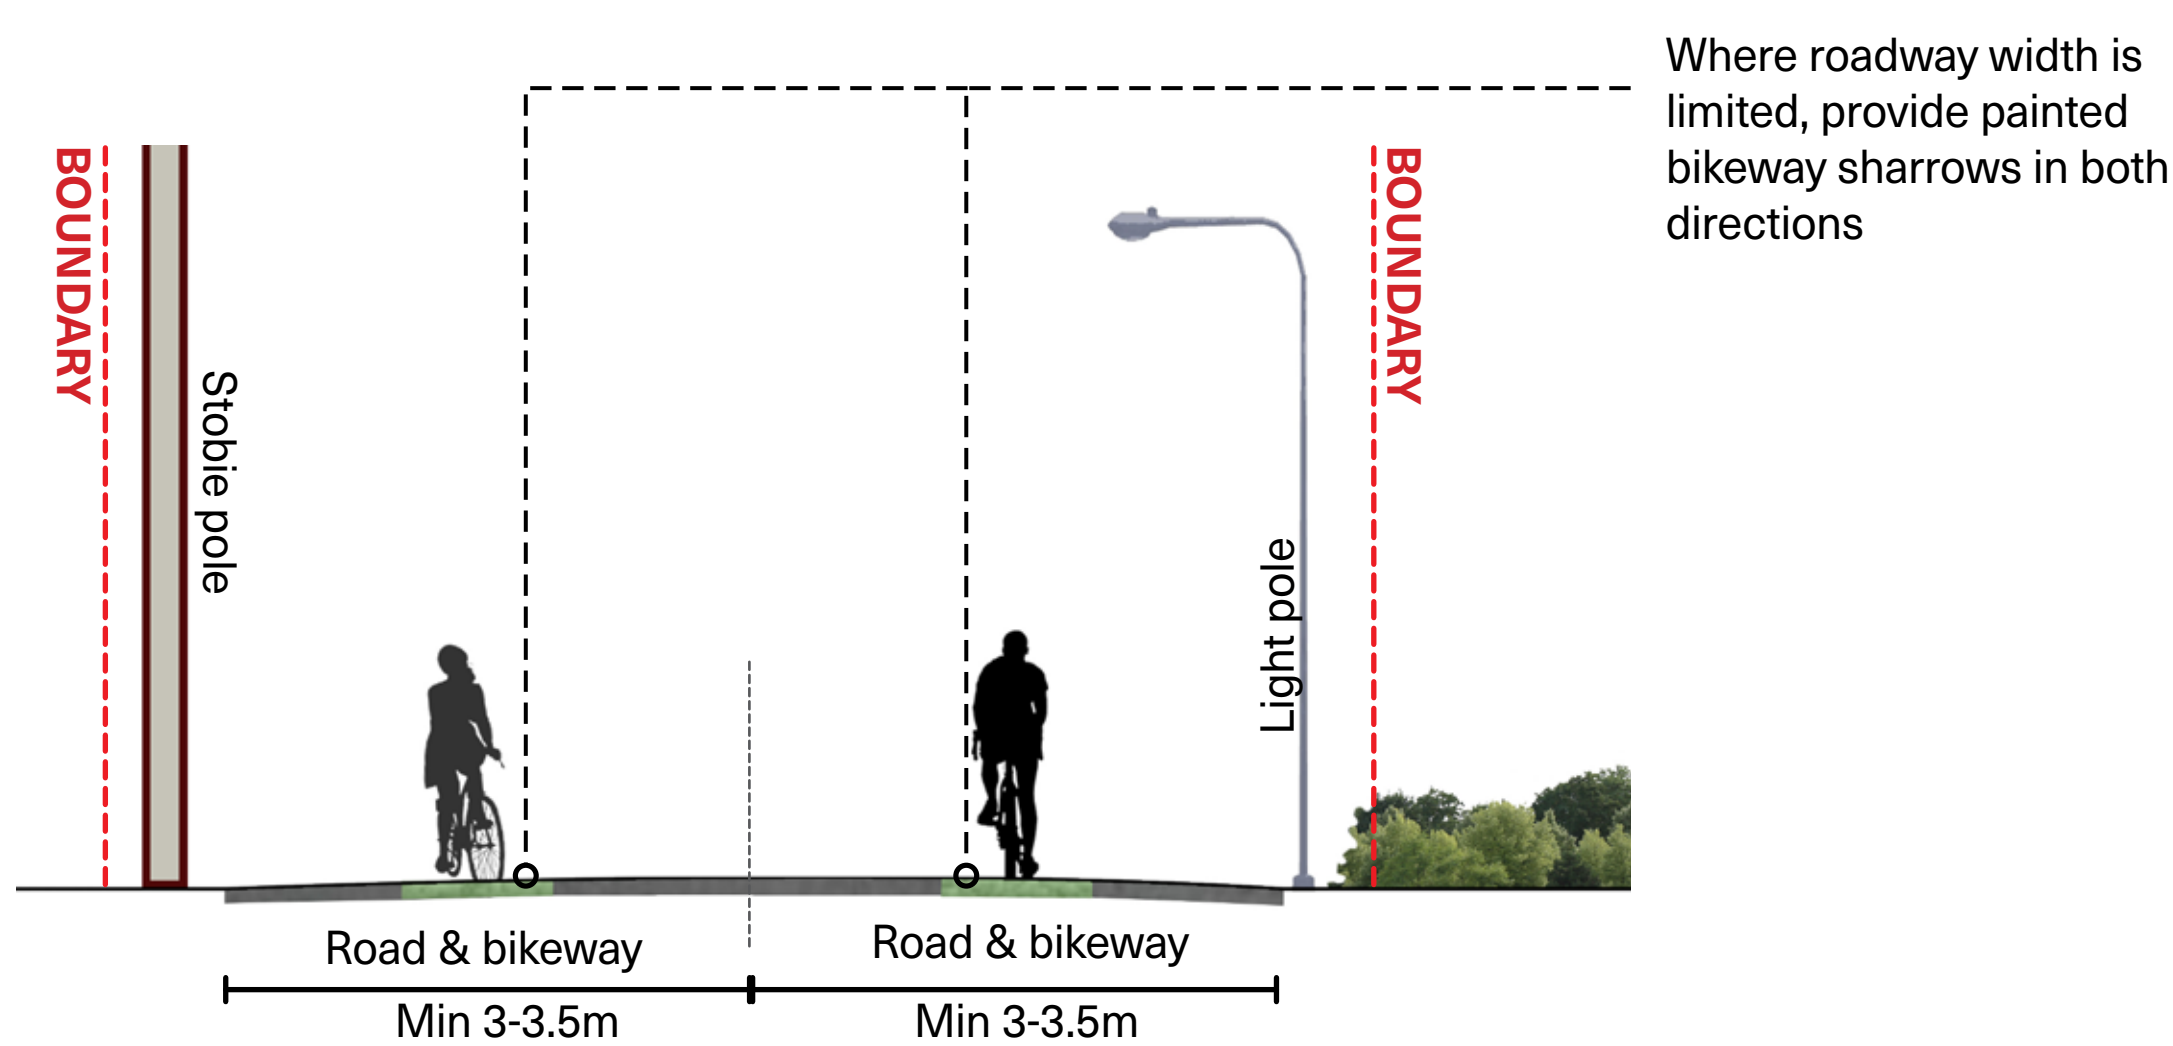

ENHANCED ON-ROAD BIKEWAY

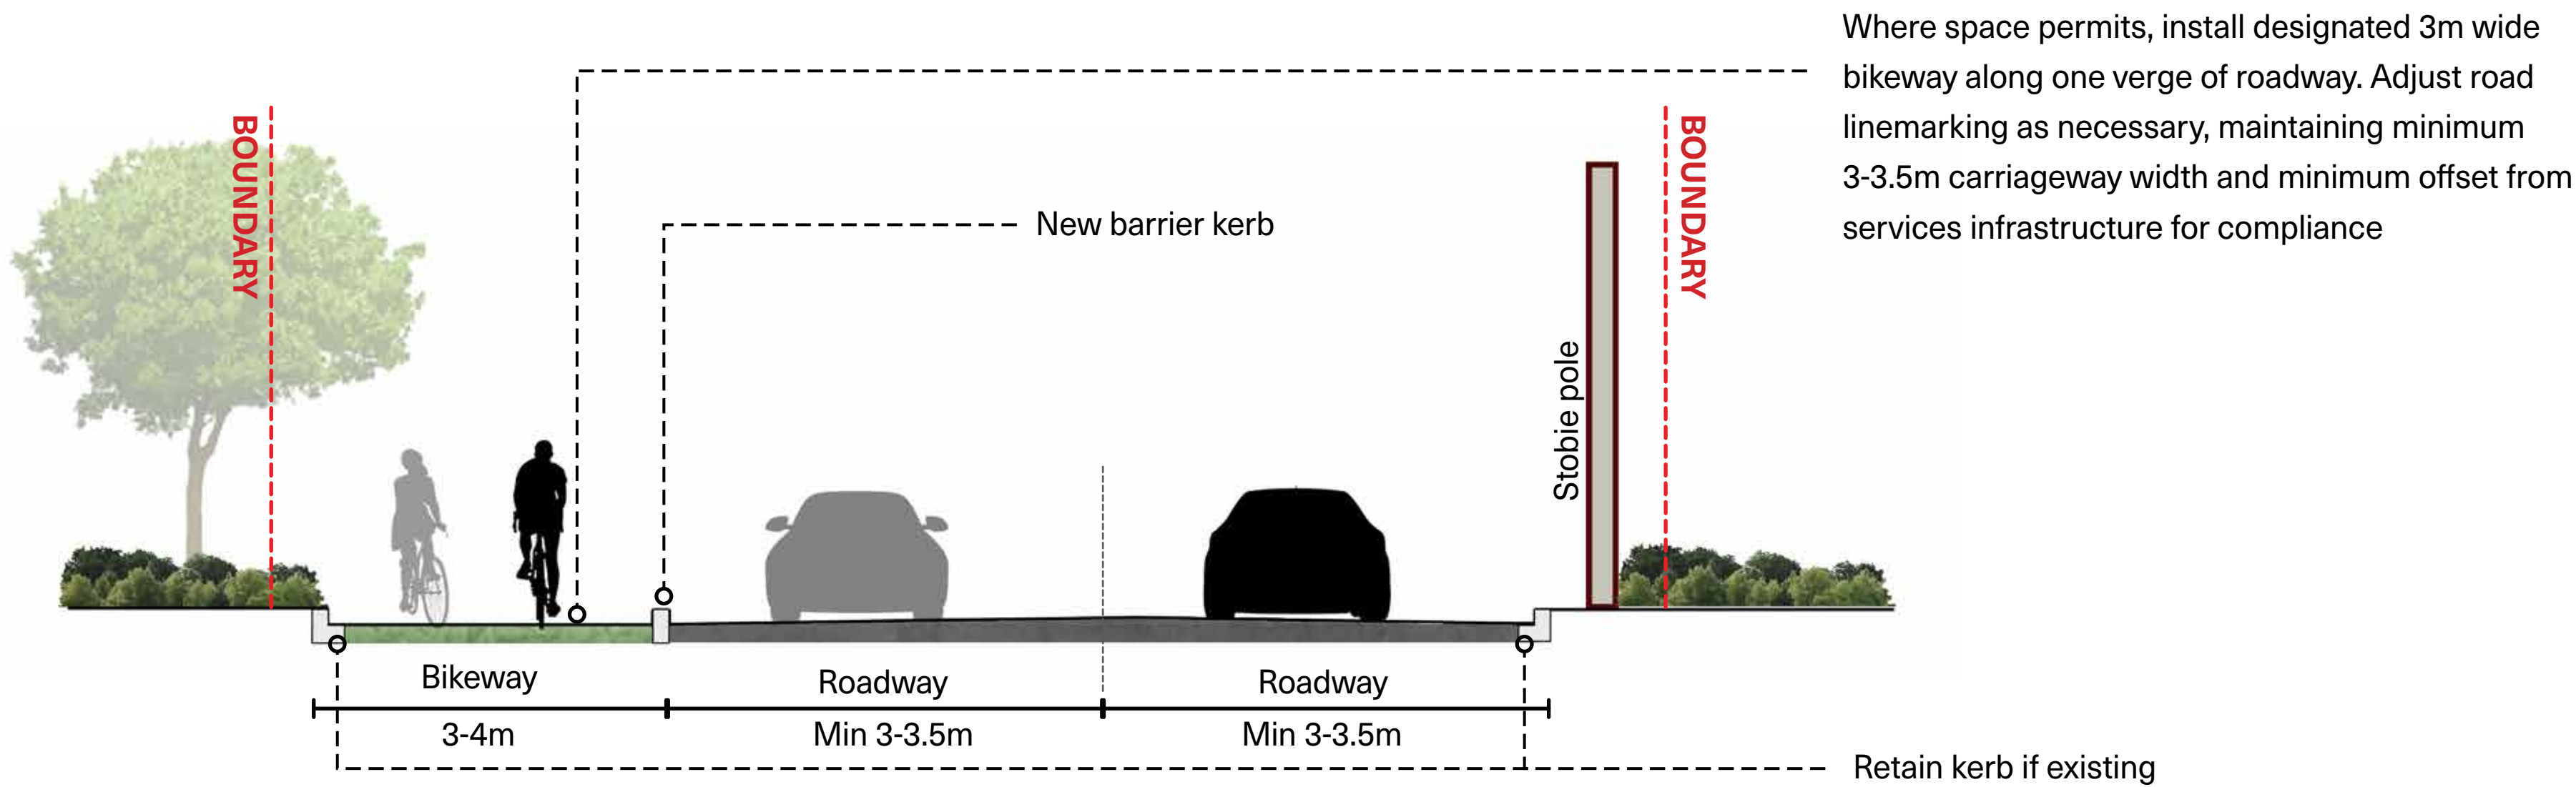

DESIGNATED BIKEWAY

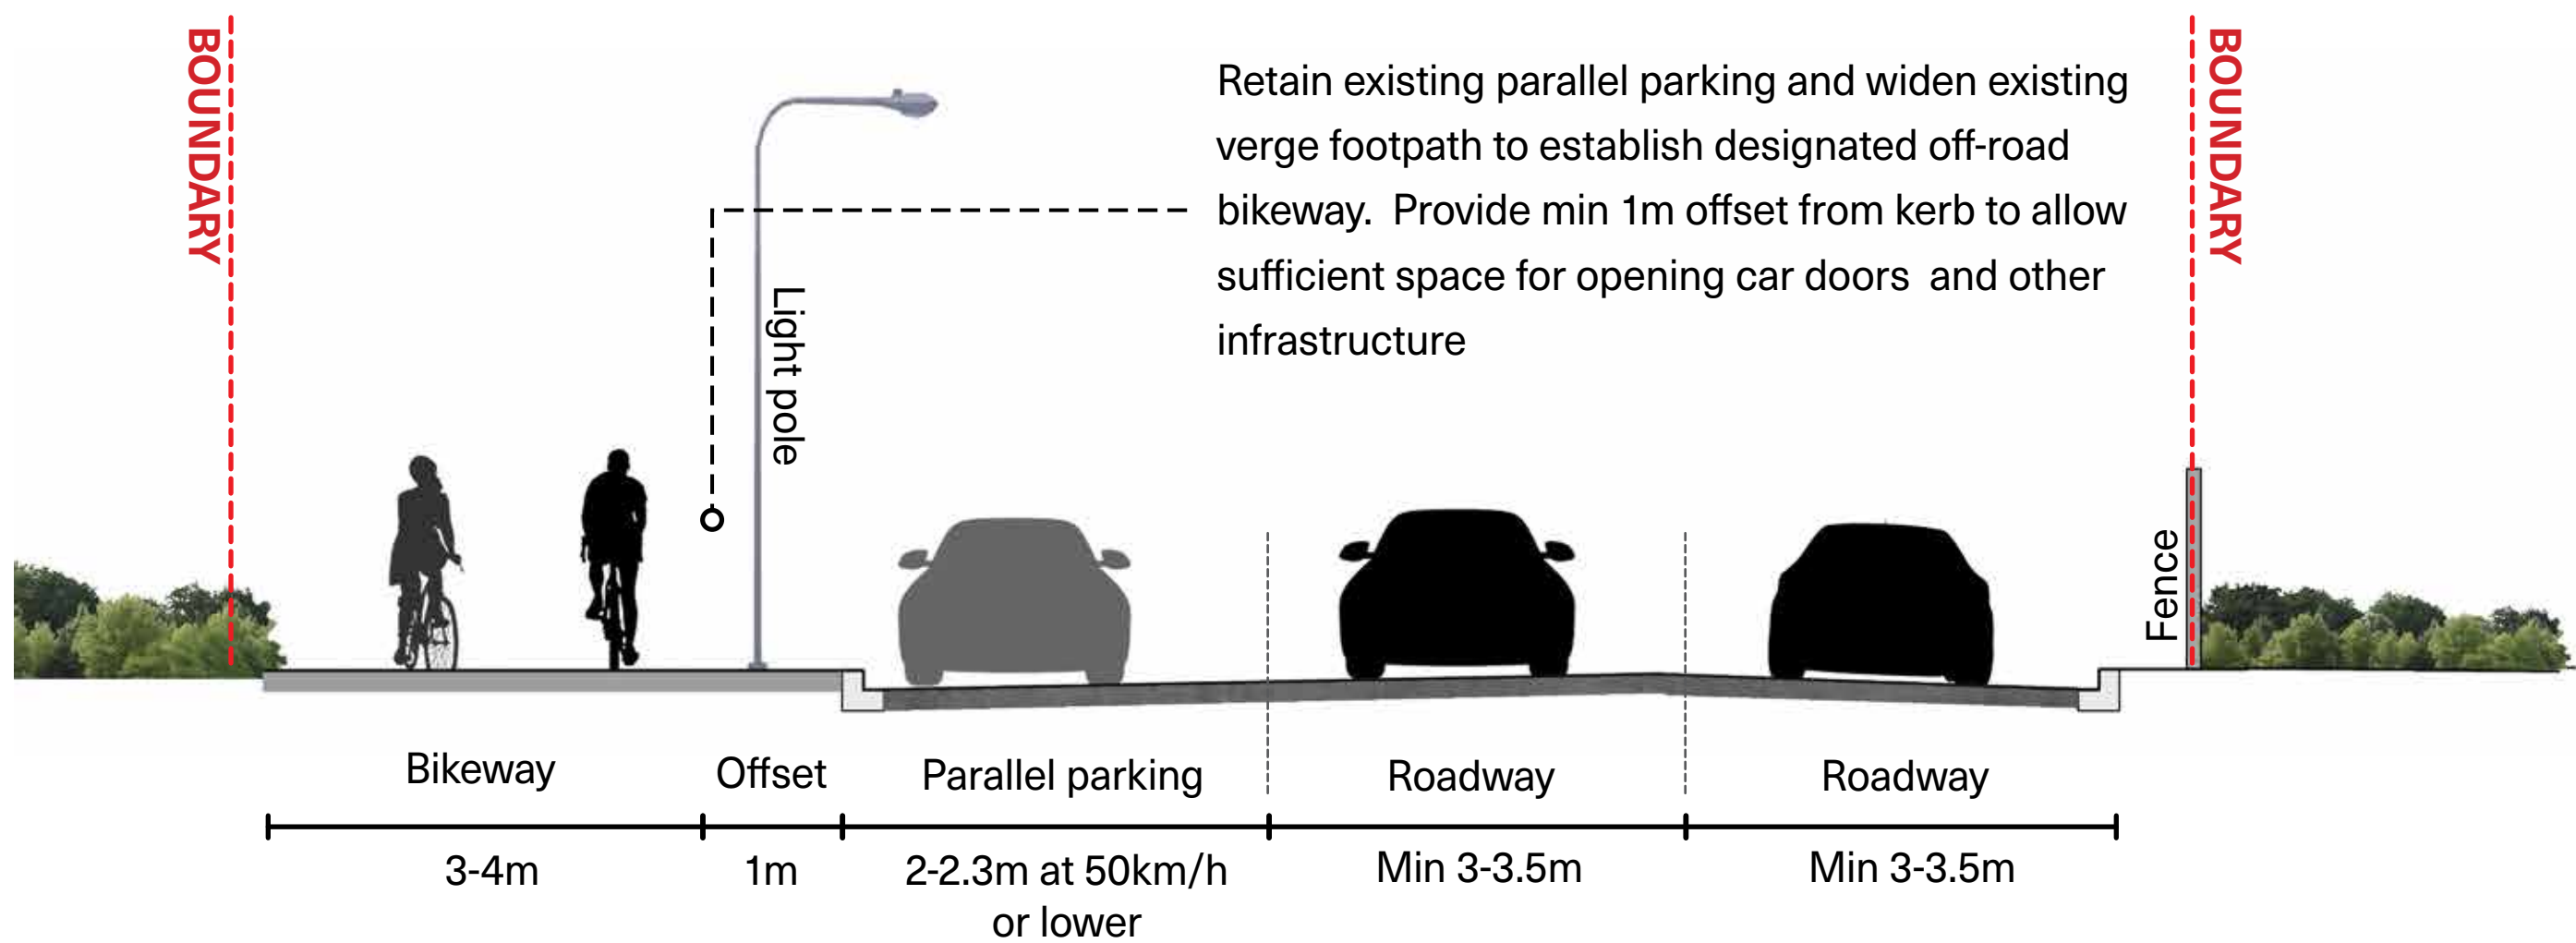

OFF-ROAD BIKEWAY



PRECEDENT ON-ROAD BIKEWAY



PRECEDENT DESIGNATED BIKEWAY



PRECEDENT OFF-ROAD BIKEWAY